


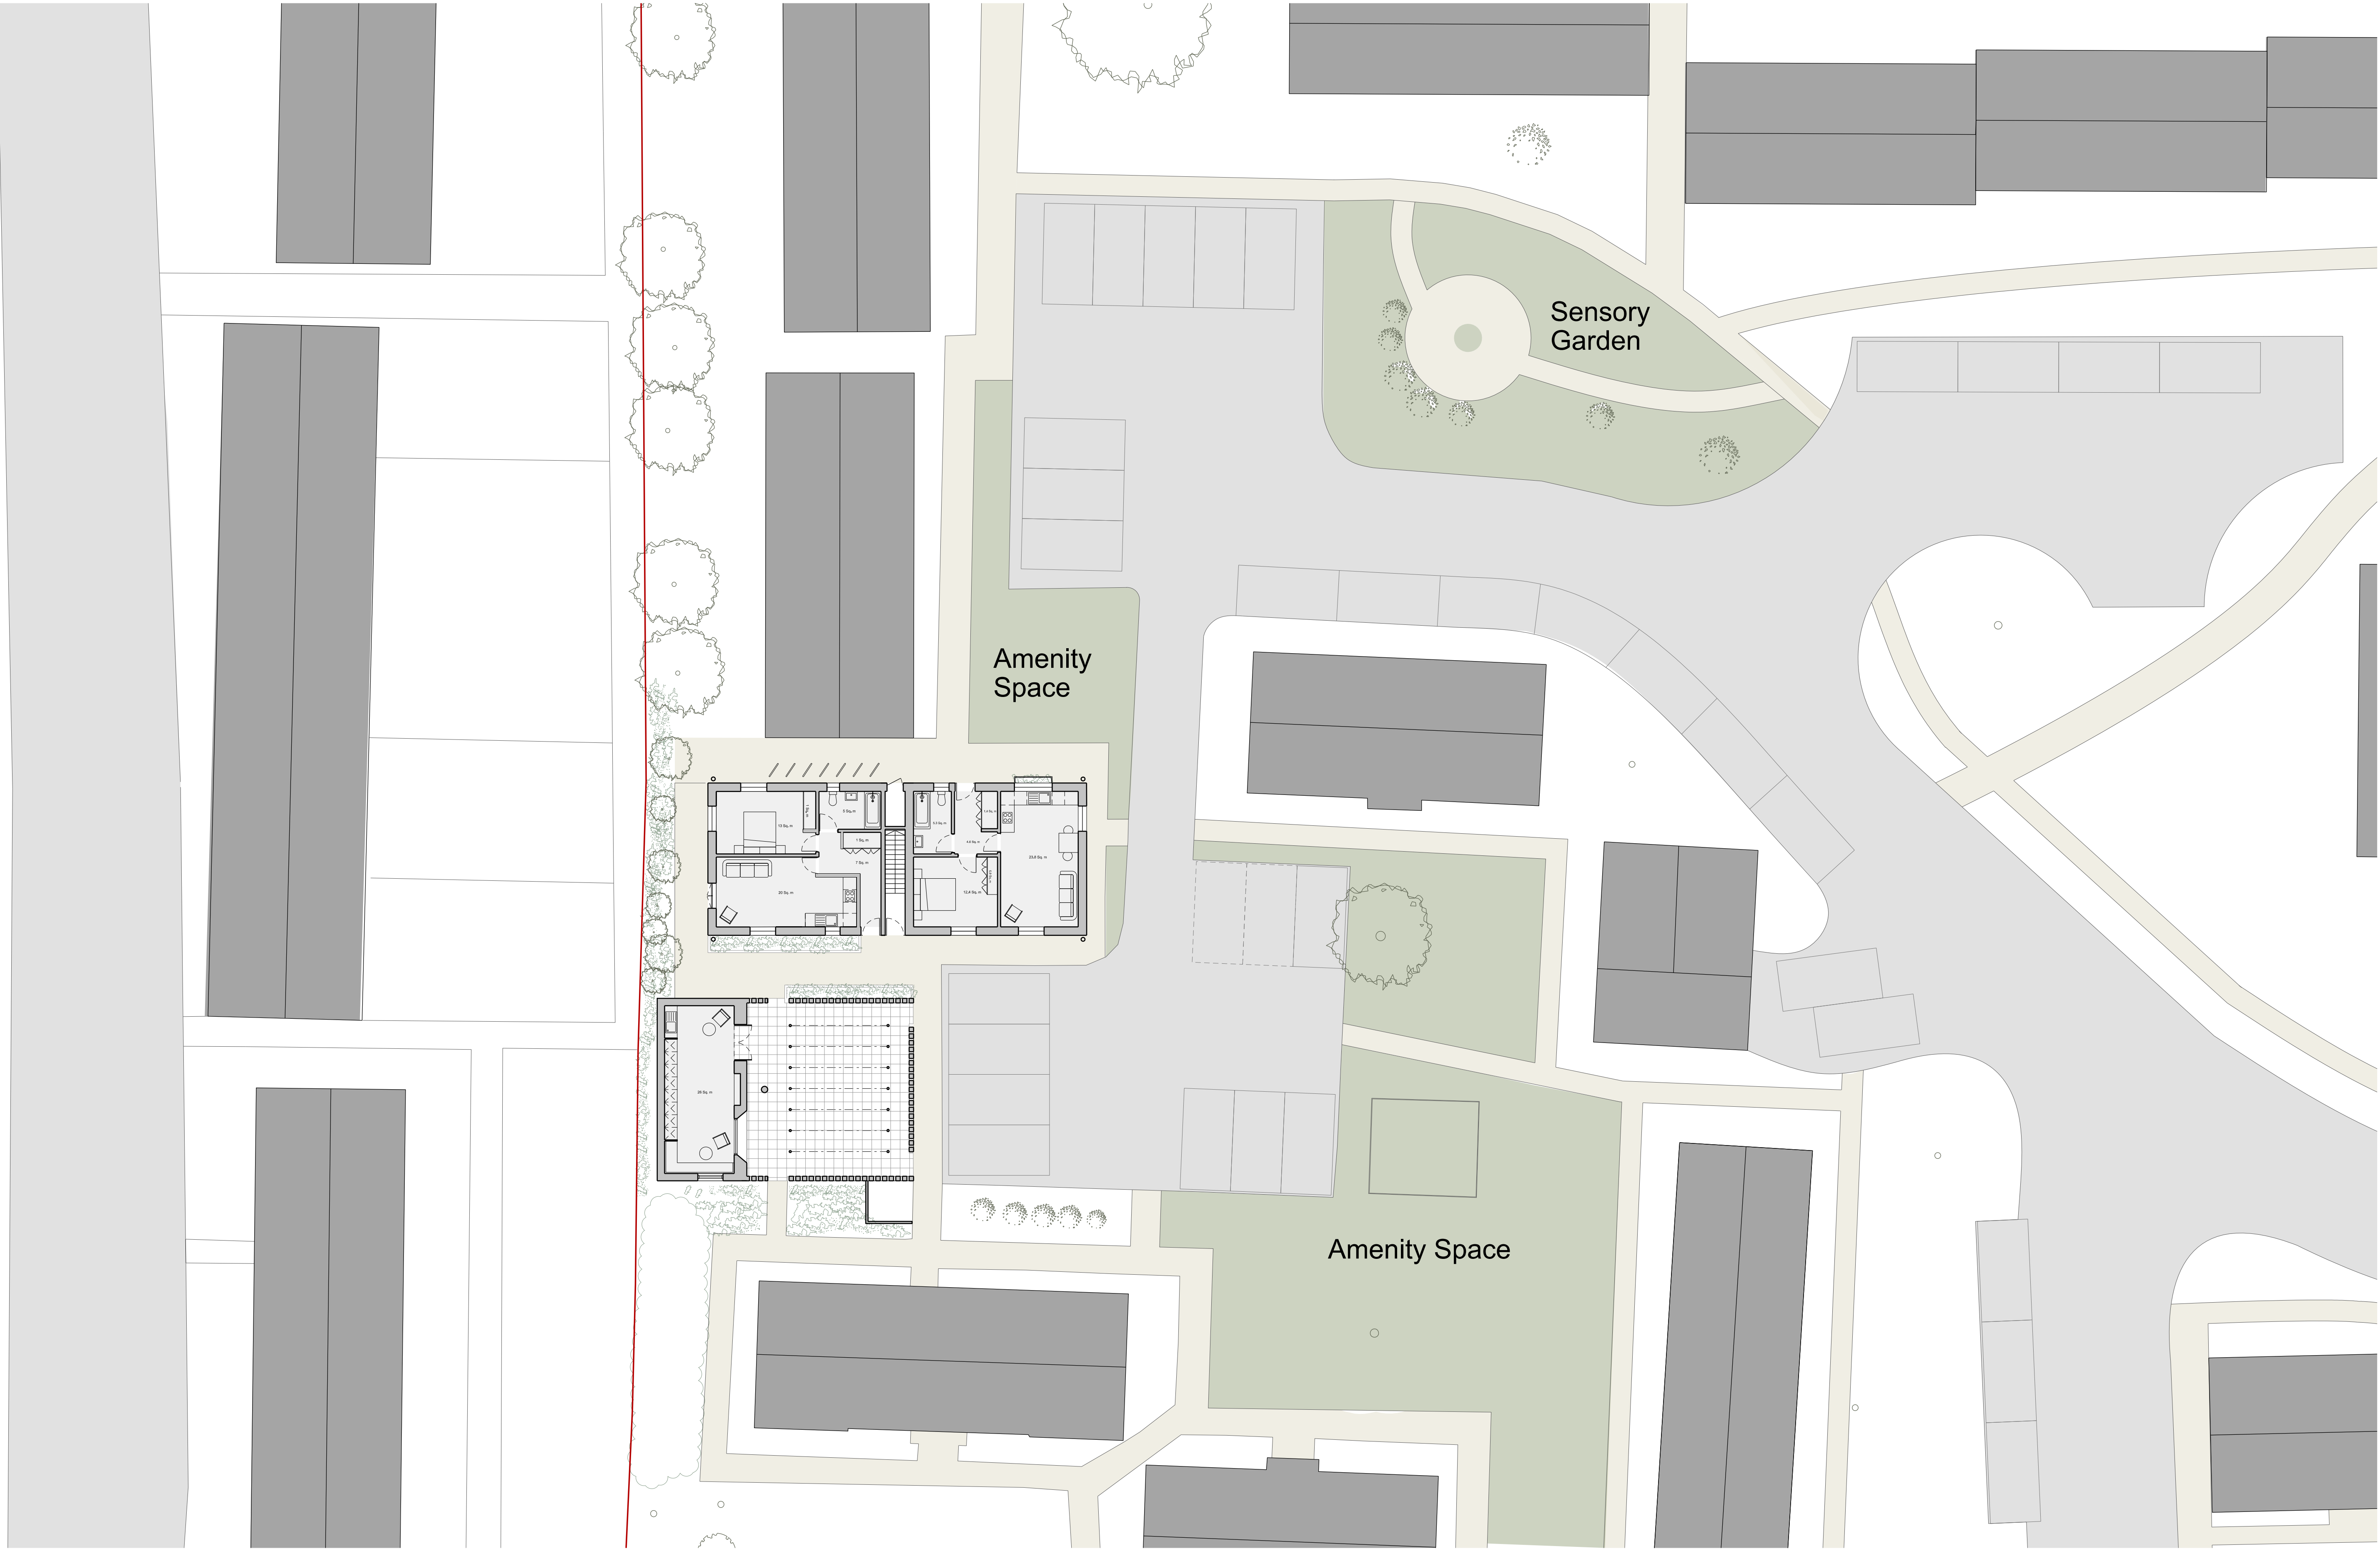



Revisions					
P1	PLANNING	ES	JT	ADC	19/02/21
Rev.	Description	Drawn	Check	Issued to	Date Issued

Notes

Do not scale from drawings.
Errors to be reported immediately to the Architect.
All existing site, tree and building information has been compiled from different sources.
All dimensions to be checked on site.

 Amenity Space

STUDIO SCOTT TAYLOR

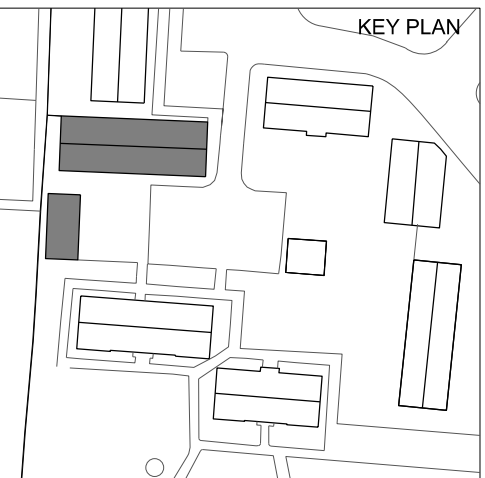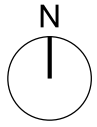

Project	Laundry & Accommodation Oakhurst Gardens		Project No. 010	
Client	Littlehampton & Rustington Housing Society		Issue P1	
Date		Drawn	ES	
Scale / Format	1:150 @ A1 1:300 @ A3	Checked	JT	
CAD Reference		Approved	SM	
Drawing Name	Proposed - Amenity Space	Drawing No.	010-P-20-05	