


| No    | DRAWING TITLE                                                     | 04-02-2019<br>PRE PLANNING | 2019<br>PLANNING |
|-------|-------------------------------------------------------------------|----------------------------|------------------|
|       | LOCATION PLAN<br>Scale approx 1:1250 at A4                        | ✓                          | ✓                |
|       | BLOCK PLAN<br>Scale approx 1:500 at A4                            | ✓                          | ✓                |
| SK300 | EXISTING AND PROPOSED EAST ELEVATION<br>Scale approx 1:100 at A4  | ✓                          | A                |
| SK301 | EXISTING AND PROPOSED NORTH ELEVATION<br>Scale approx 1:100 at A4 | ✓                          | A                |
| SK302 | EXISTING AND PROPOSED WEST ELEVATION<br>Scale approx 1:100 at A4  | ✓                          | A                |
| SK303 | EXISTING AND PROPOSED SOUTH ELEVATION<br>Scale approx 1:100 at A4 | ✓                          | A                |
| SK304 | EXISTING AND PROPOSED ROOF PLAN<br>Scale approx 1:100 at A4       | ✓                          | A                |
| SK305 | PROPOSED 2nd FLOOR PLAN<br>Scale approx 1:50 at A4                | A                          | B                |
| SK306 | PROPOSED 1st FLOOR PLAN<br>Scale approx 1:50 at A4                | ✓                          | ✓                |
| SK307 | EXISTING 1st FLOOR PLAN<br>Scale approx 1:50 at A4                | ✓                          | ✓                |
| SK308 | EXISTING SECTION<br>Scale approx 1:50 at A4                       | ✓                          | ✓                |
| SK309 | PROPOSED SECTION<br>Scale approx 1:50 at A4                       | ✓                          | A                |


# 6 Albert Road

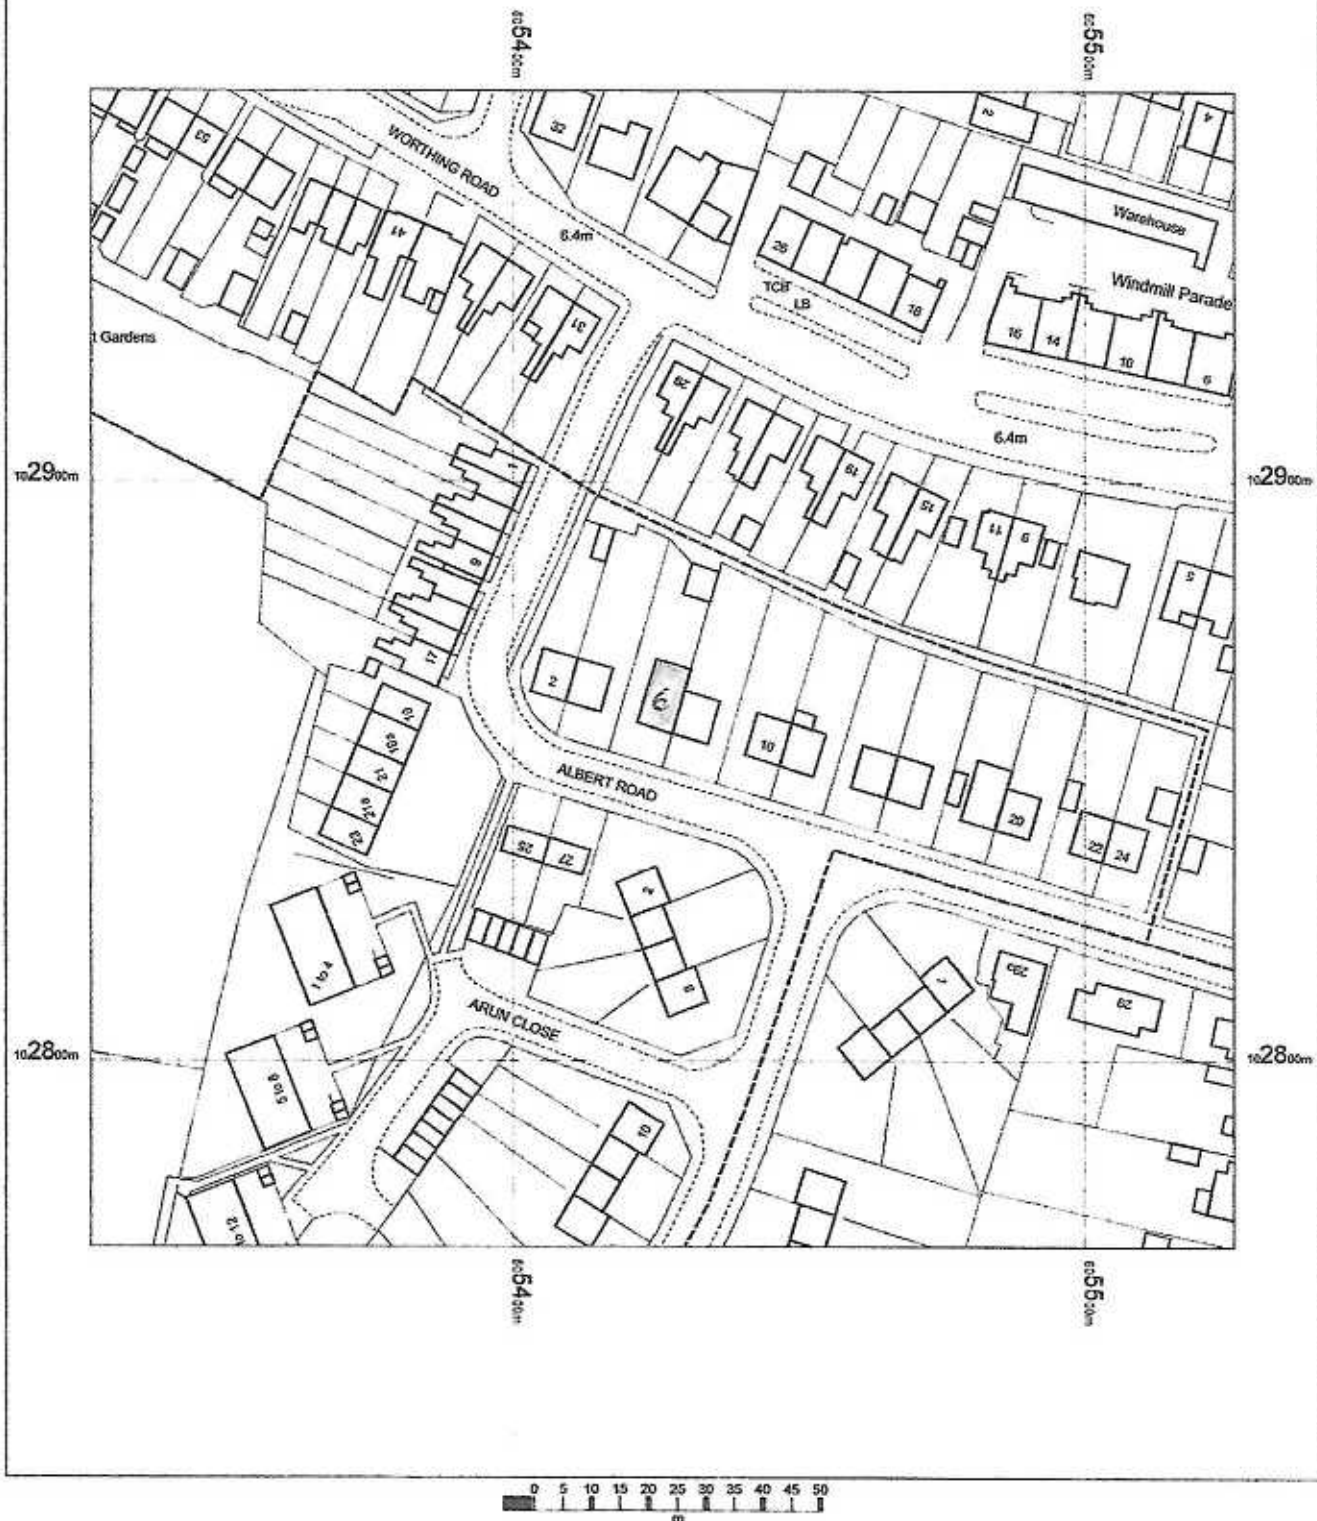


OS Mastermap  
19 April 2012, ID: BLJT-00144195  
[www.planningapplicationmaps.co.uk](http://www.planningapplicationmaps.co.uk)

1:1250 scale print at A4, Centre: 505426 E, 102868 N


©Crown Copyright, Licence no. 100019980

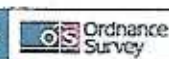


# 6 Albert Road

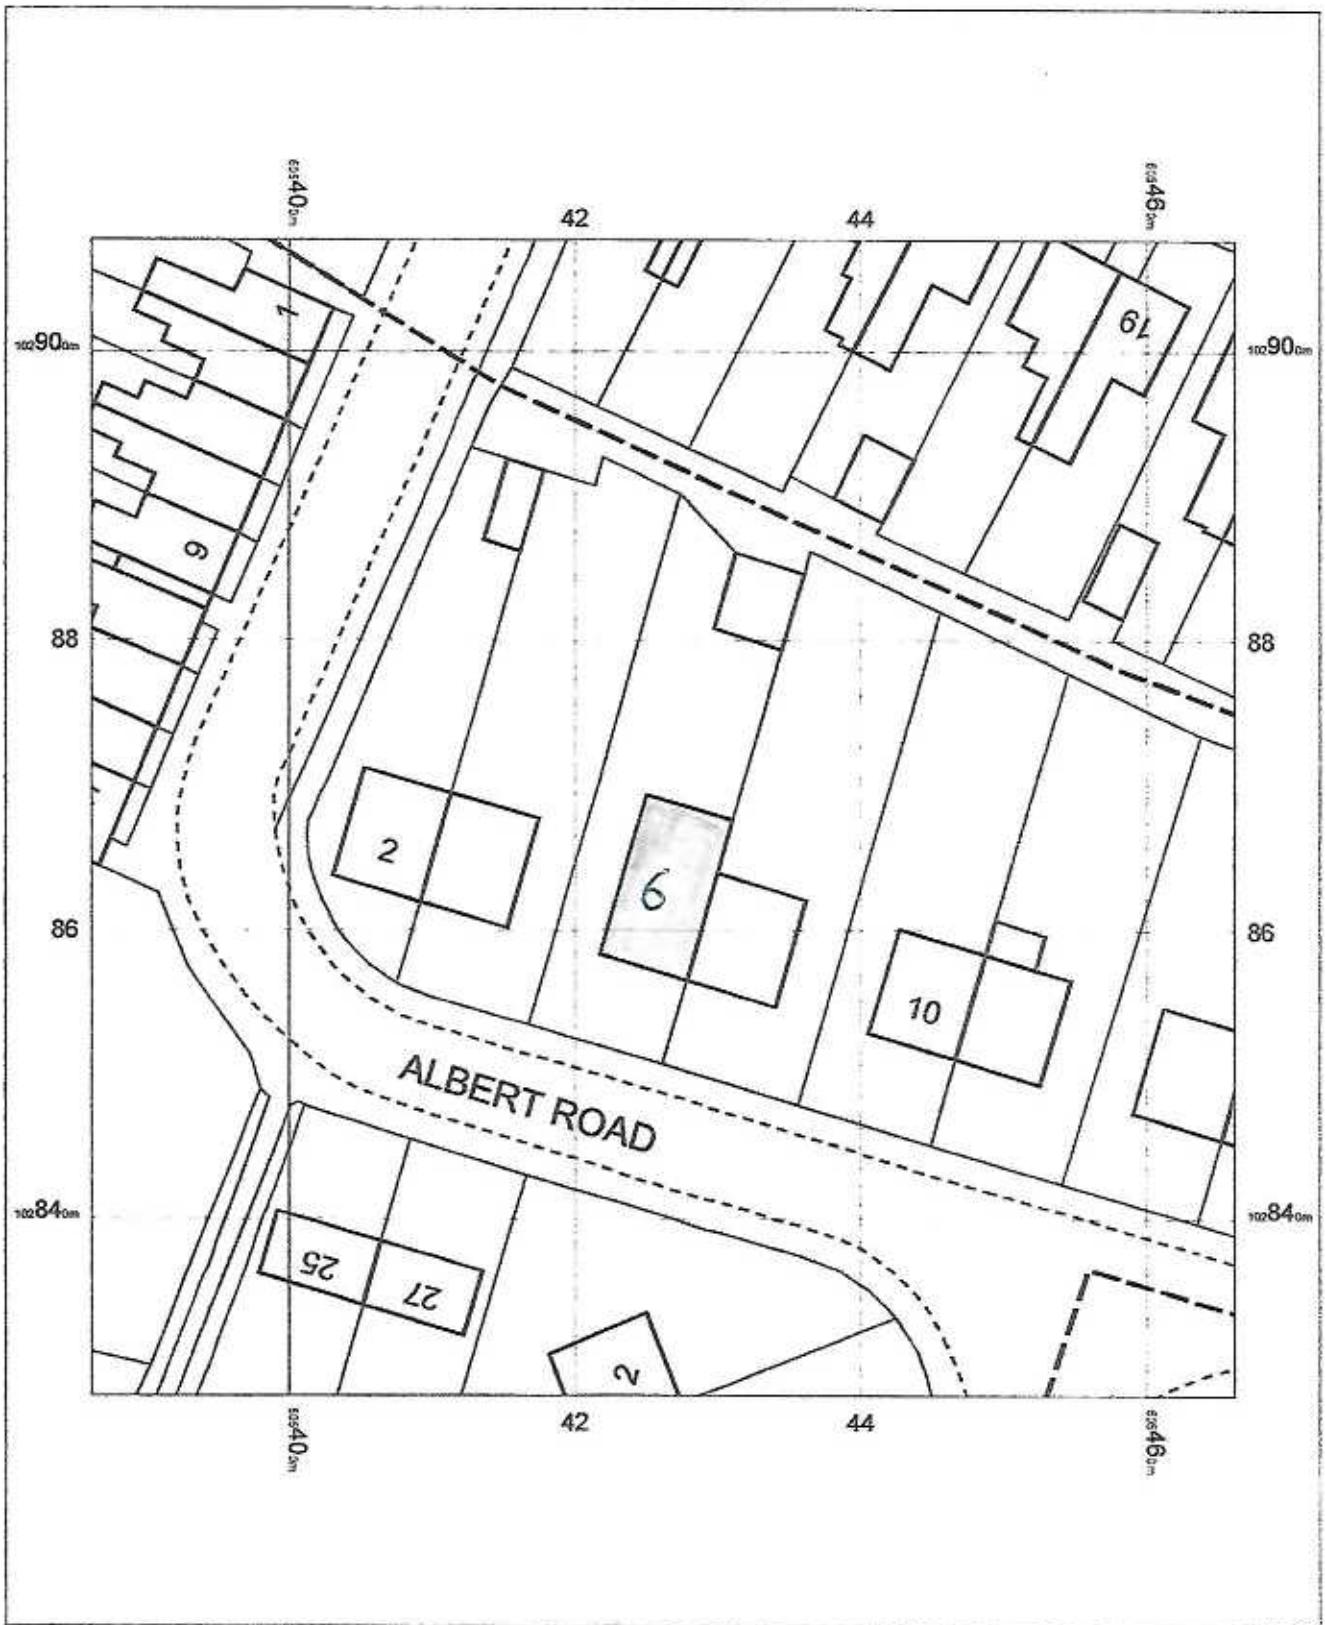


0 2 4 6 8 10 12 14 16 18 20  
m

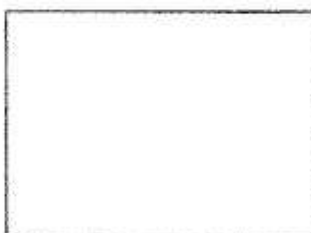


OS Mastermap  
19 April 2012, ID: BLJT-00144194  
[www.planningapplicationmaps.co.uk](http://www.planningapplicationmaps.co.uk)  
1:500 scale print at A4, Centre: 505426 E, 102868 N  
©Crown Copyright, Licence no. 100019980

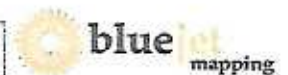

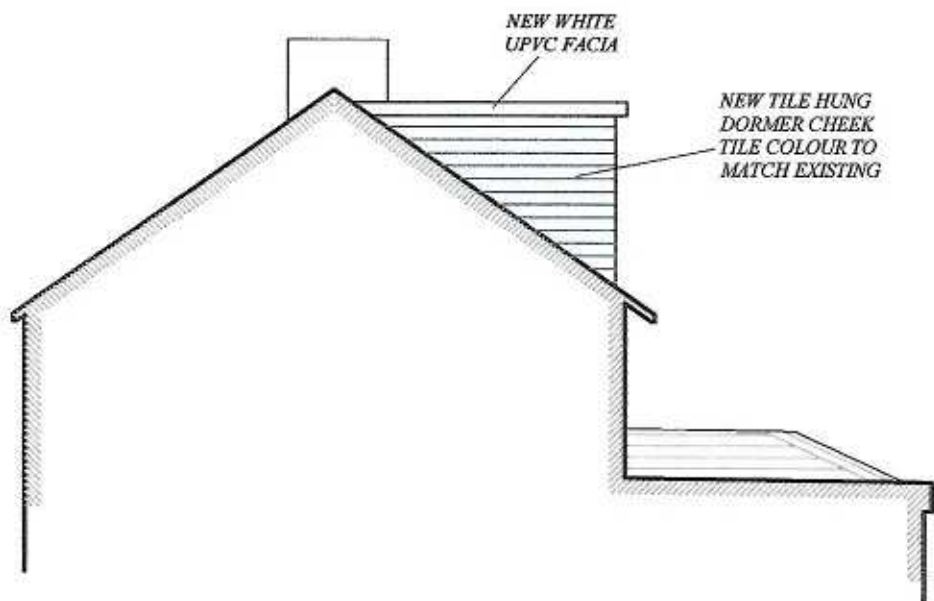


PROPOSED EAST ELEVATION

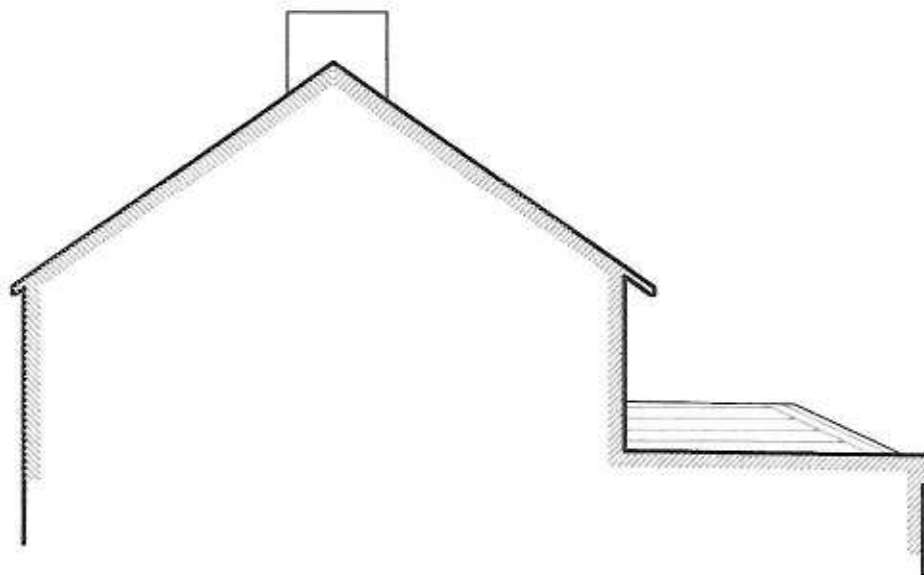

EXISTING EAST ELEVATION

Rev A 20/09/2019

*Dormer altered  
Notes added*



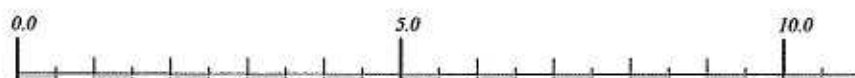


6 ALBERT ROAD  
RUSTINGTON  
PROPOSED LOFT CONVERSION

EXISTING AND PROPOSED  
EAST ELEVATION  
Scale approx 1:100 at A4

04-02-2019

SK300A

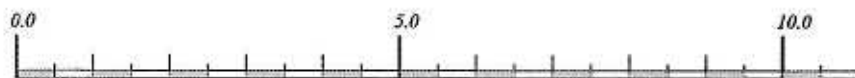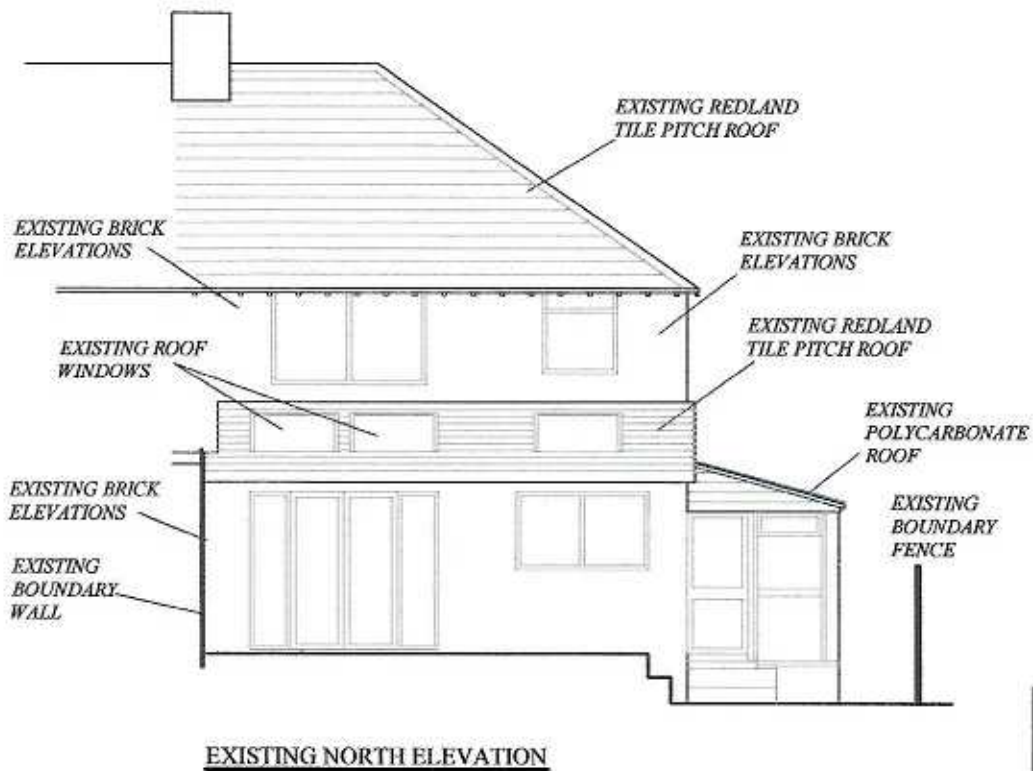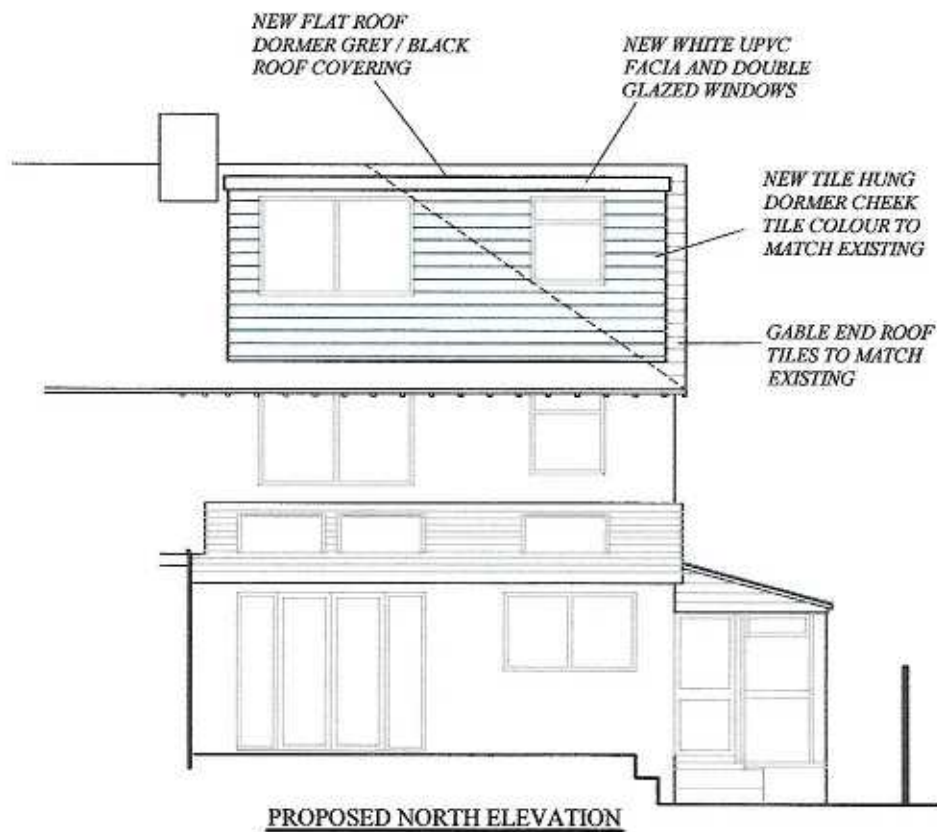

Rev A 20/09/2019


*Dormer altered  
Notes added*

6 ALBERT ROAD  
RUSTINGTON  
PROPOSED LOFT CONVERSION


EXISTING AND PROPOSED  
NORTH ELEVATION  
Scale approx 1:100 at A4

04-02-2019


SK301A

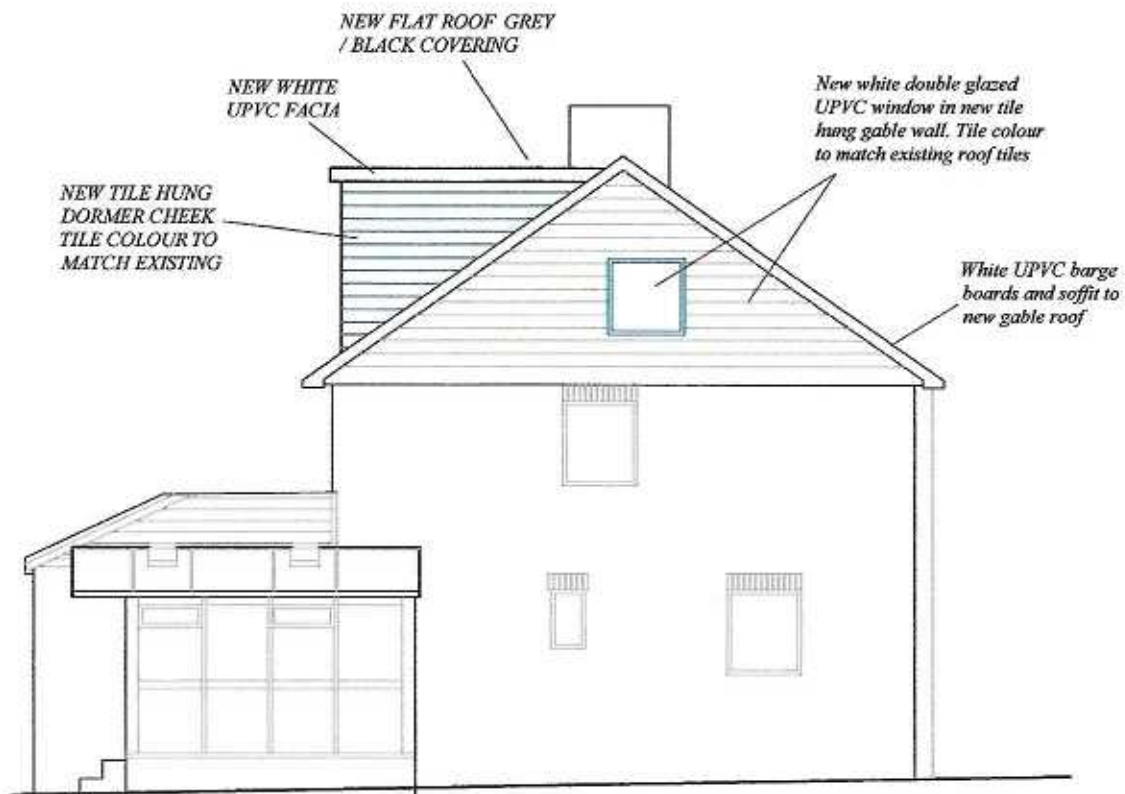

**PROPOSED WEST ELEVATION**

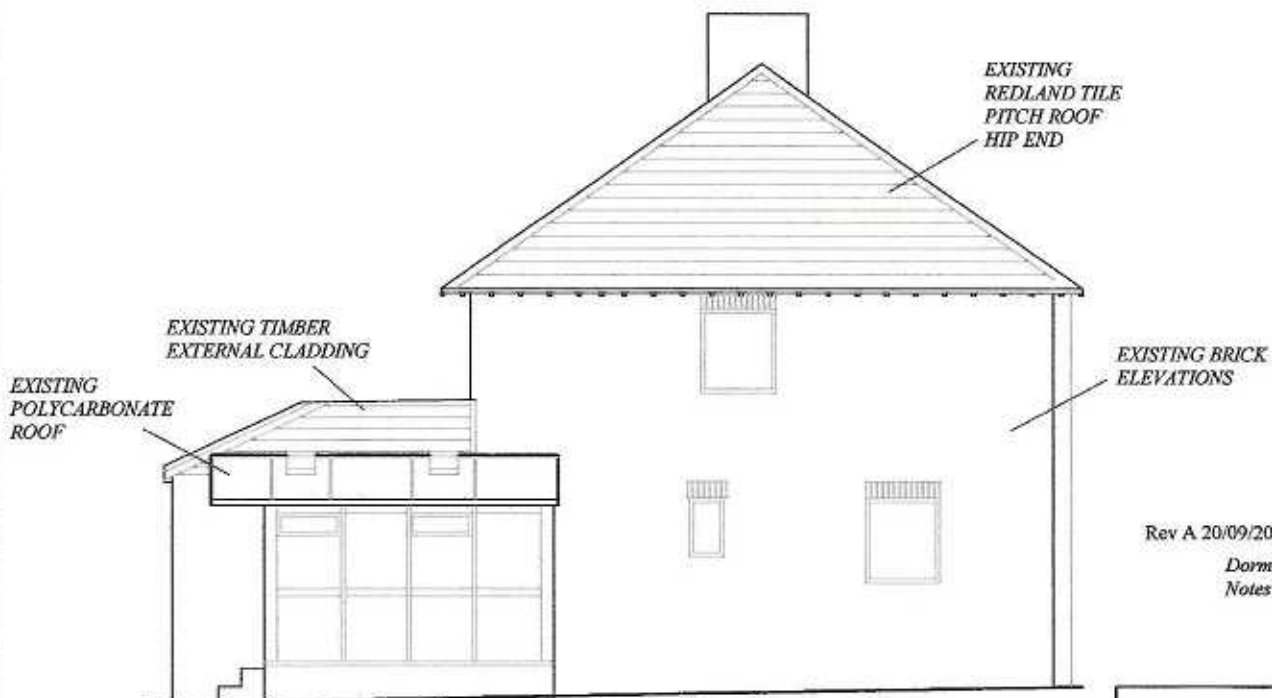

**EXISTING WEST ELEVATION**

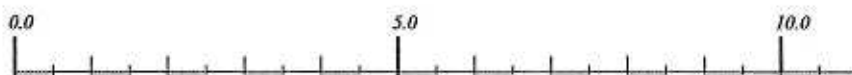

Rev A 20/09/2019

*Dormer altered  
Notes added*

6 ALBERT ROAD  
RUSTINGTON  
PROPOSED LOFT CONVERSION


EXISTING AND PROPOSED  
WEST ELEVATION  
Scale approx 1:100 at A4

04-02-2019

SK302A




**PROPOSED SOUTH ELEVATION**

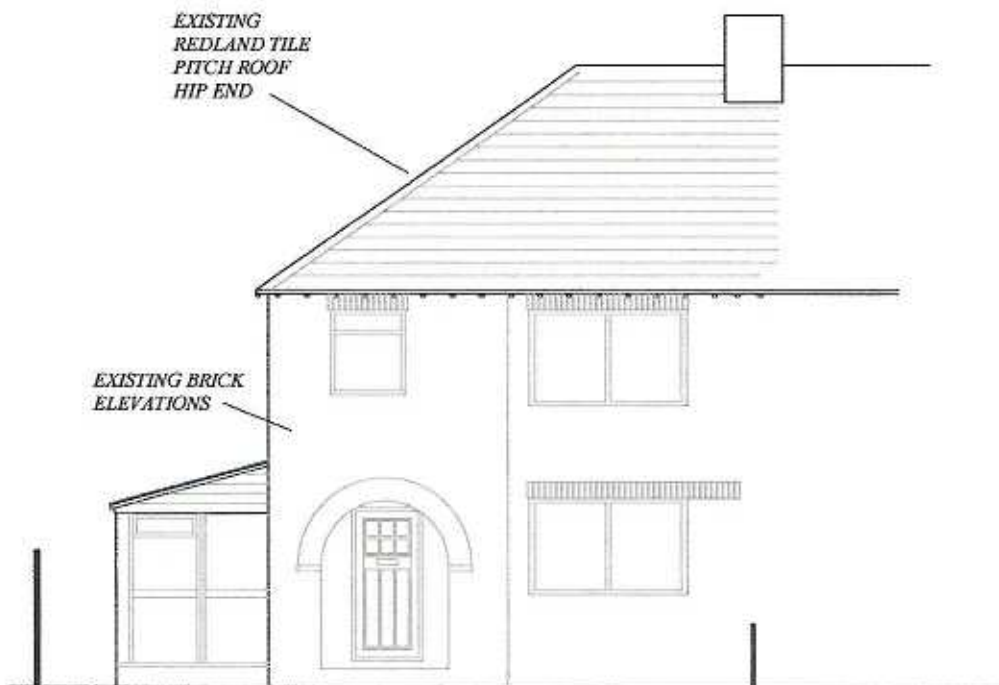

**EXISTING SOUTH ELEVATION**

Rev A 20/09/2019

*Dormer altered  
Notes added*

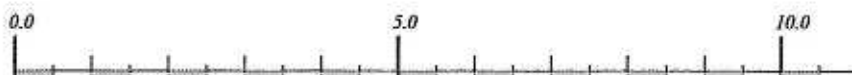


6 ALBERT ROAD  
RUSTINGTON  
PROPOSED LOFT CONVERSION

EXISTING AND PROPOSED  
SOUTH ELEVATION  
Scale approx 1:100 at A4

04-02-2019

SK303A


*Tile hung Dormer with White  
UPVC double glazed windows  
Facia and soffit  
Tile colour to match existing  
roof tiles*

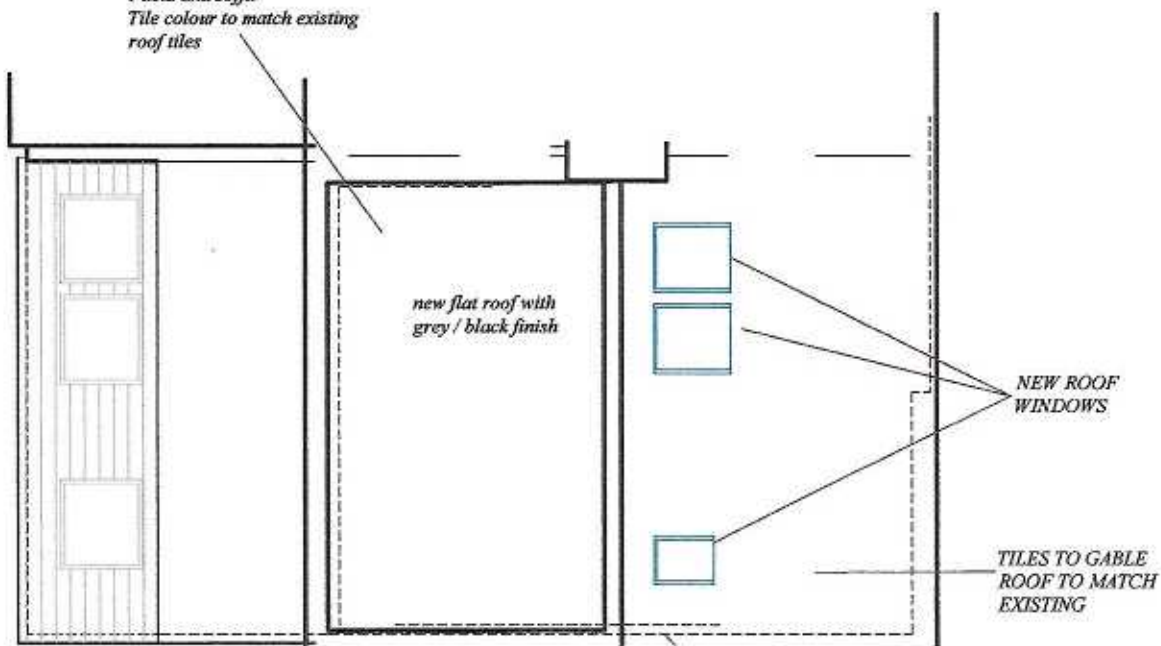

**PROPOSED ROOF PLAN**

*White UPVC barge  
boards and soffit to  
new gable roof*


*New white double glazed  
UPVC window in new tile  
hung gable wall. Tile  
colour to match existing  
roof tiles*

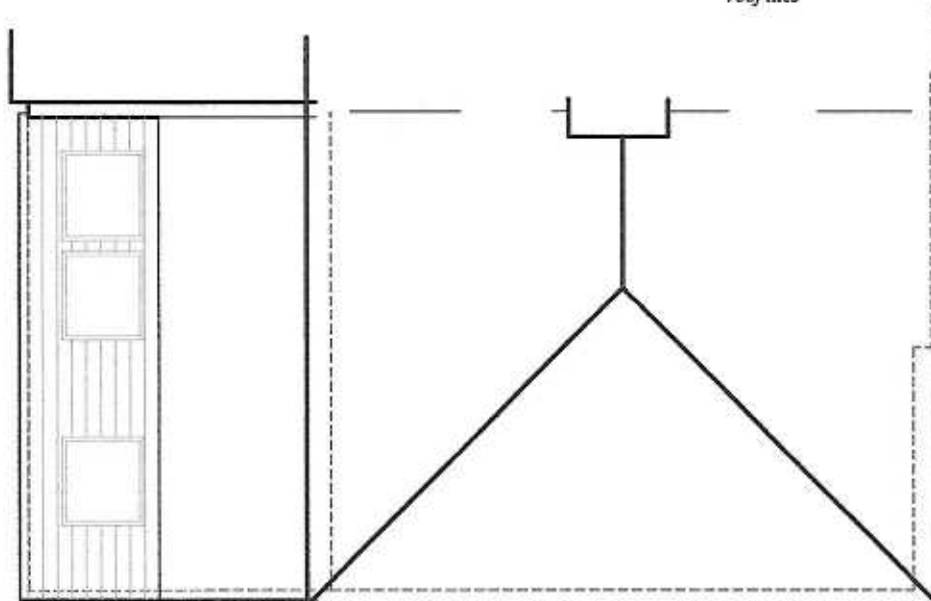

**EXISTING ROOF PLAN**

Rev A 20/09/2019

*Dormer altered  
Notes added*

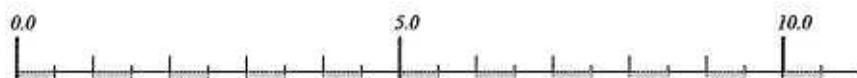



6 ALBERT ROAD  
RUSTINGTON  
PROPOSED LOFT CONVERSION

EXISTING AND PROPOSED  
ROOF PLAN  
Scale approx 1:100 at A4

04-02-2019

SK304A

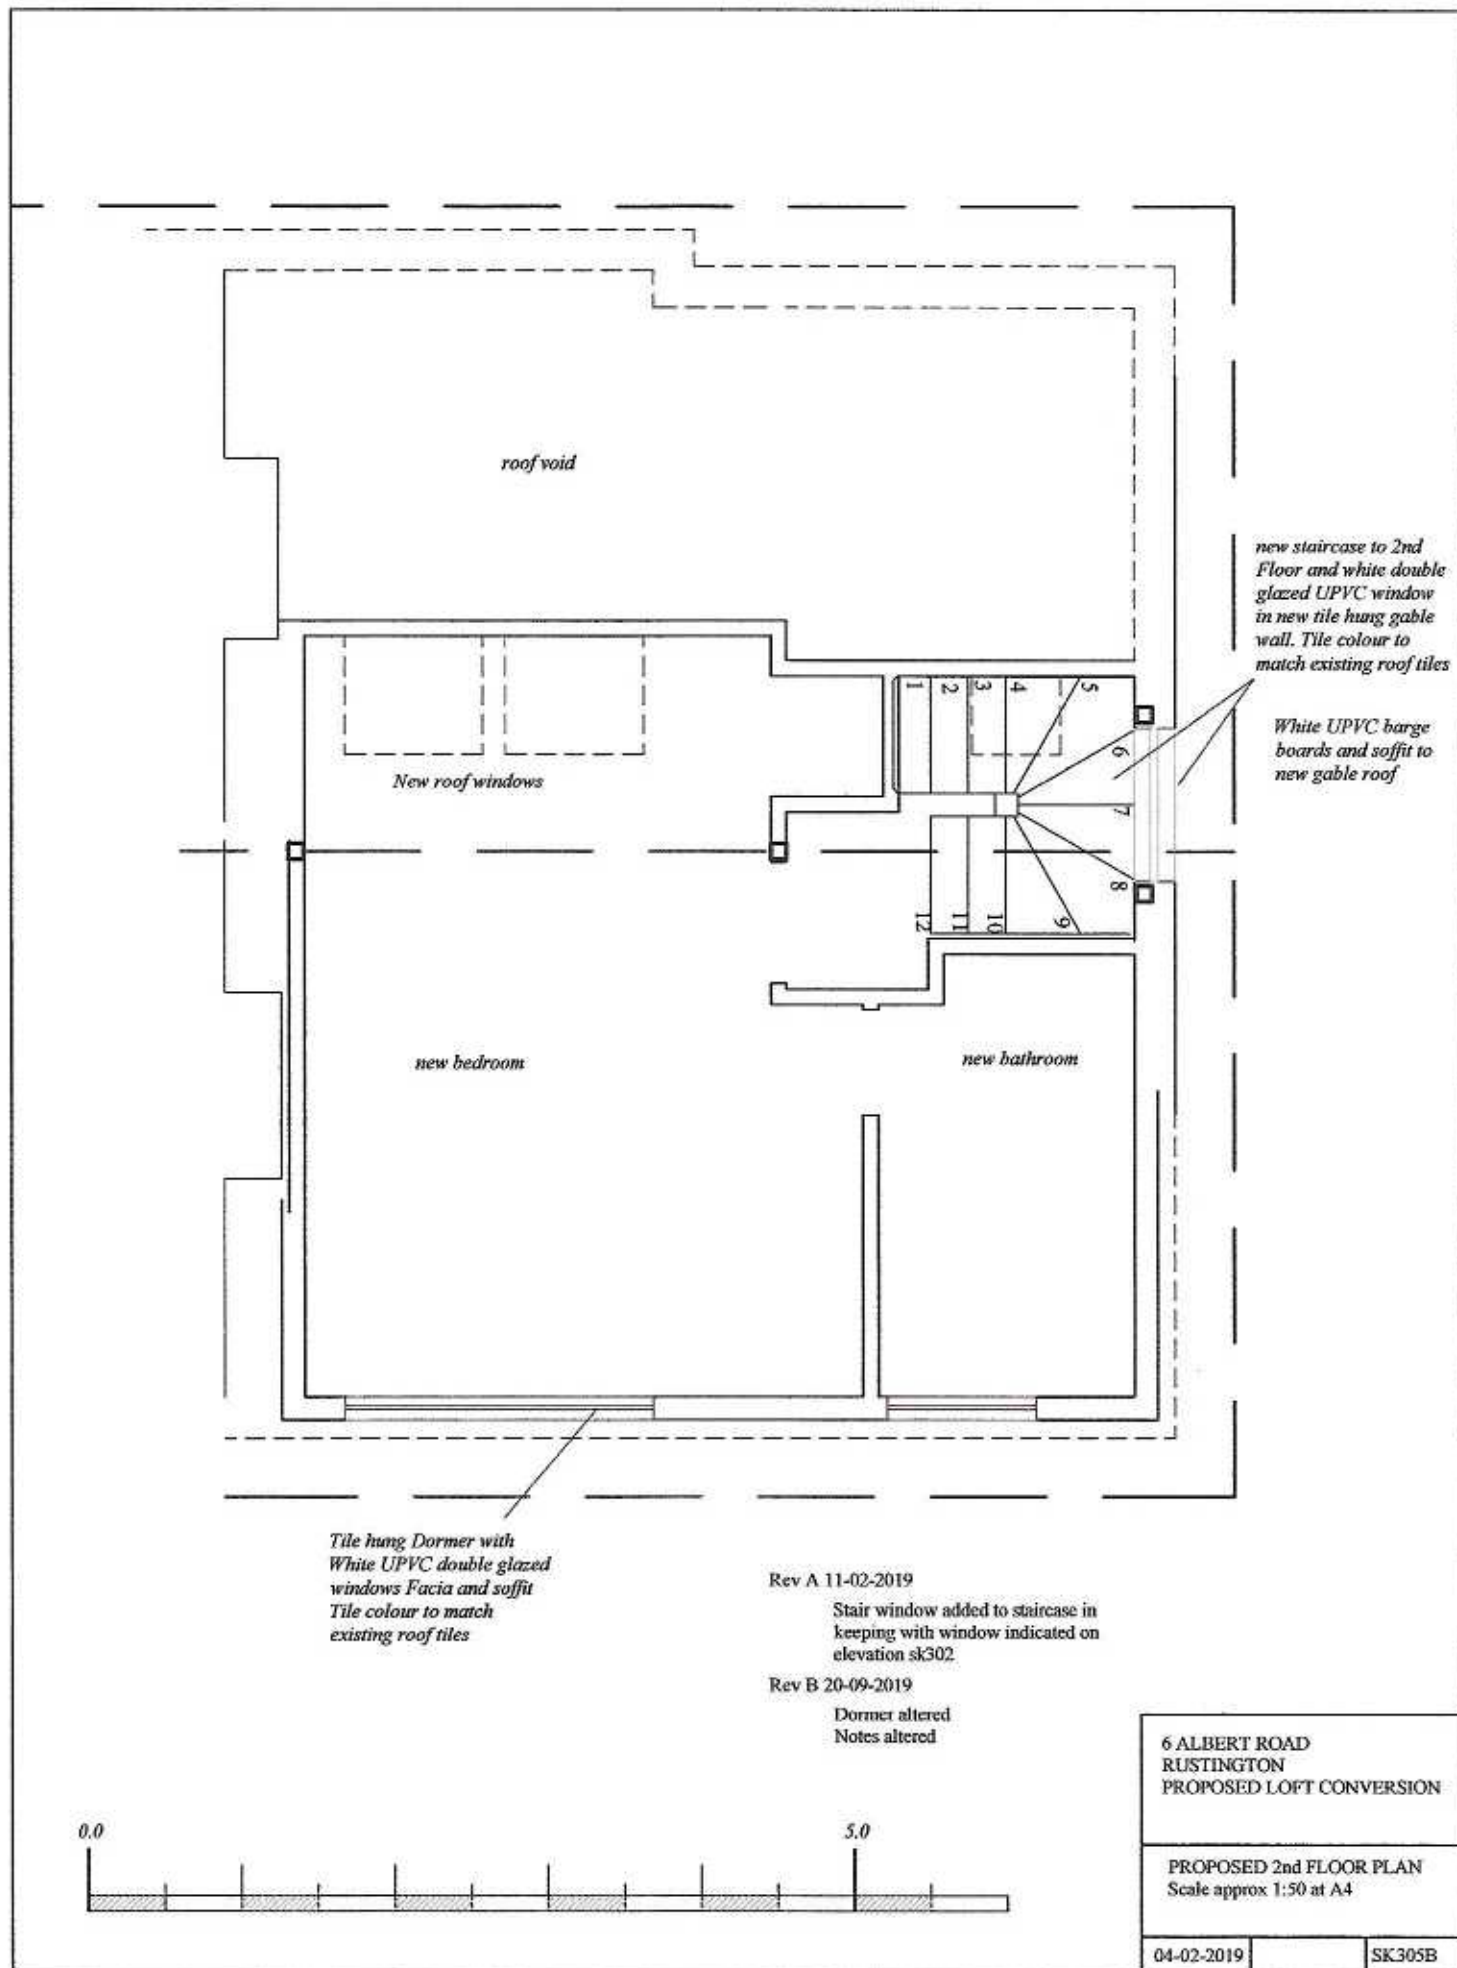

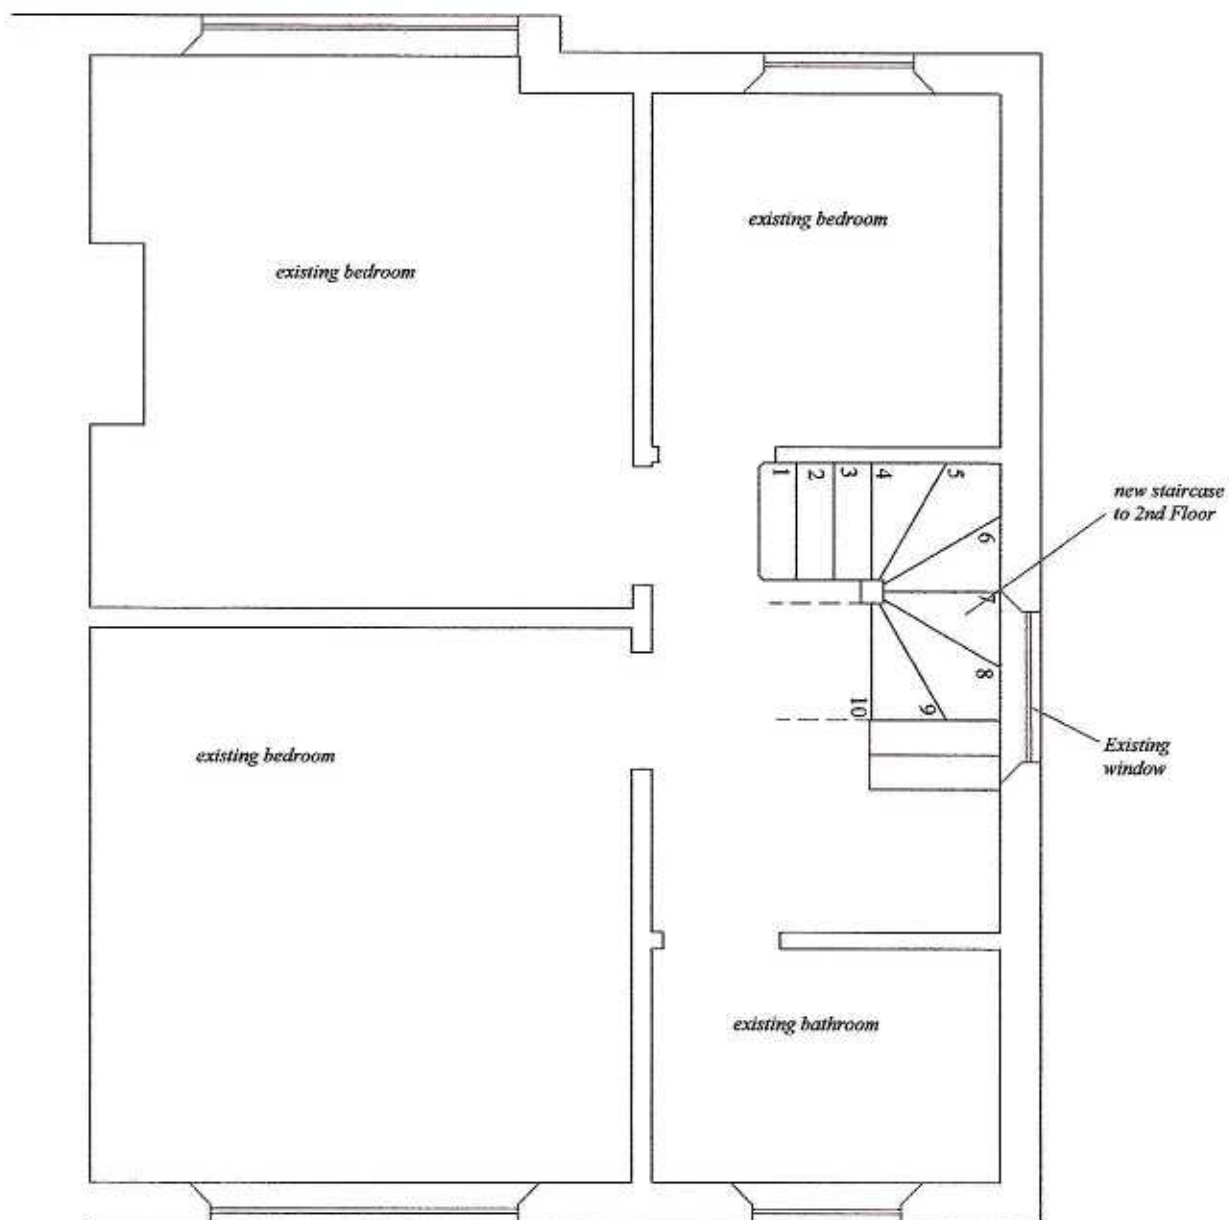


6 ALBERT ROAD  
RUSTINGTON  
PROPOSED LOFT CONVERSION

PROPOSED 1st FLOOR PLAN  
Scale approx 1:50 at A4

04-02-2019

SK306

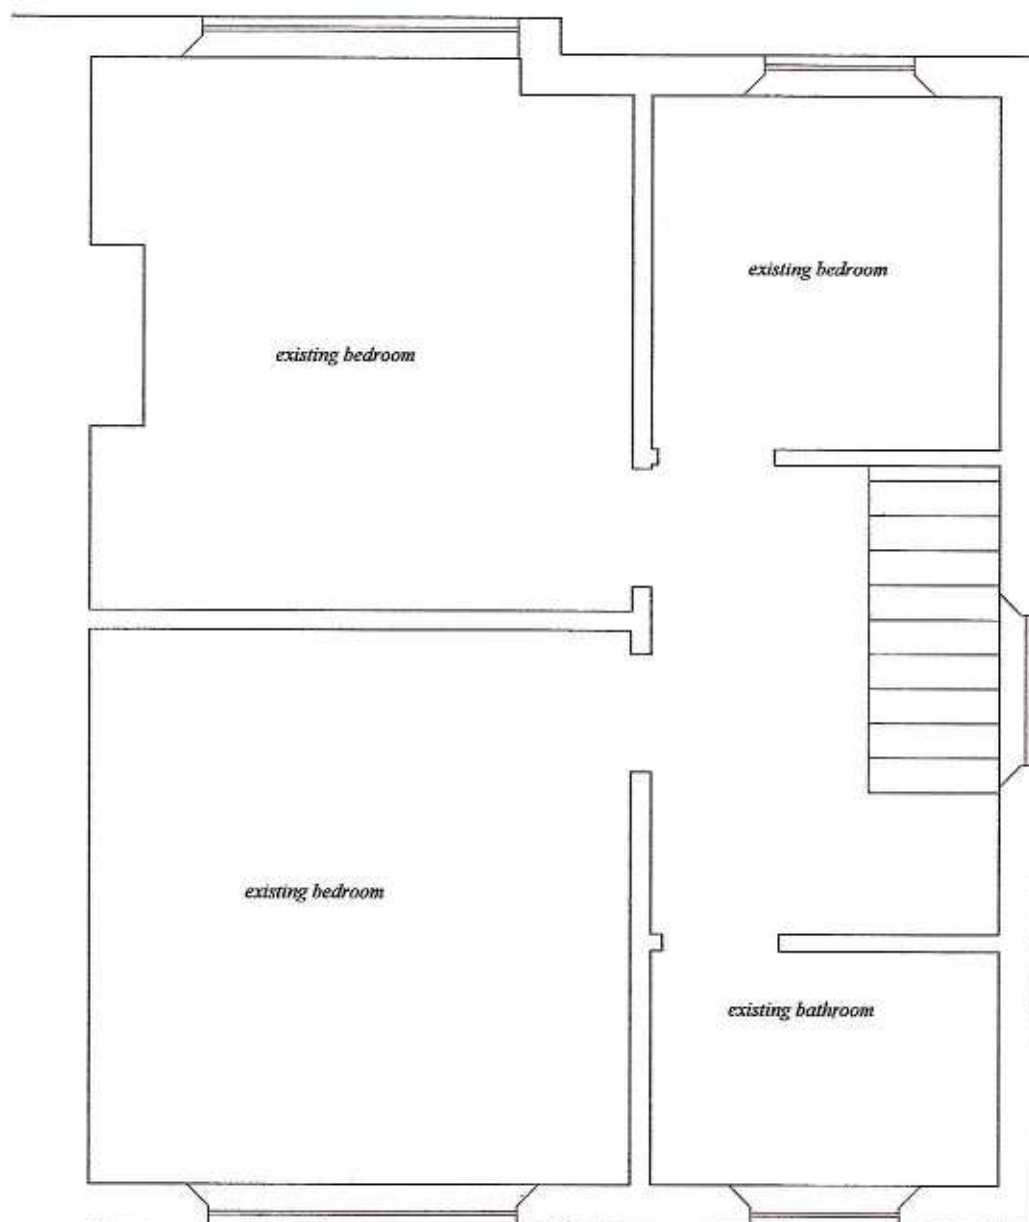


6 ALBERT ROAD  
RUSTINGTON  
PROPOSED LOFT CONVERSION

EXISTING 1st FLOOR PLAN  
Scale approx 1:50 at A4

04-02-2019

SK307

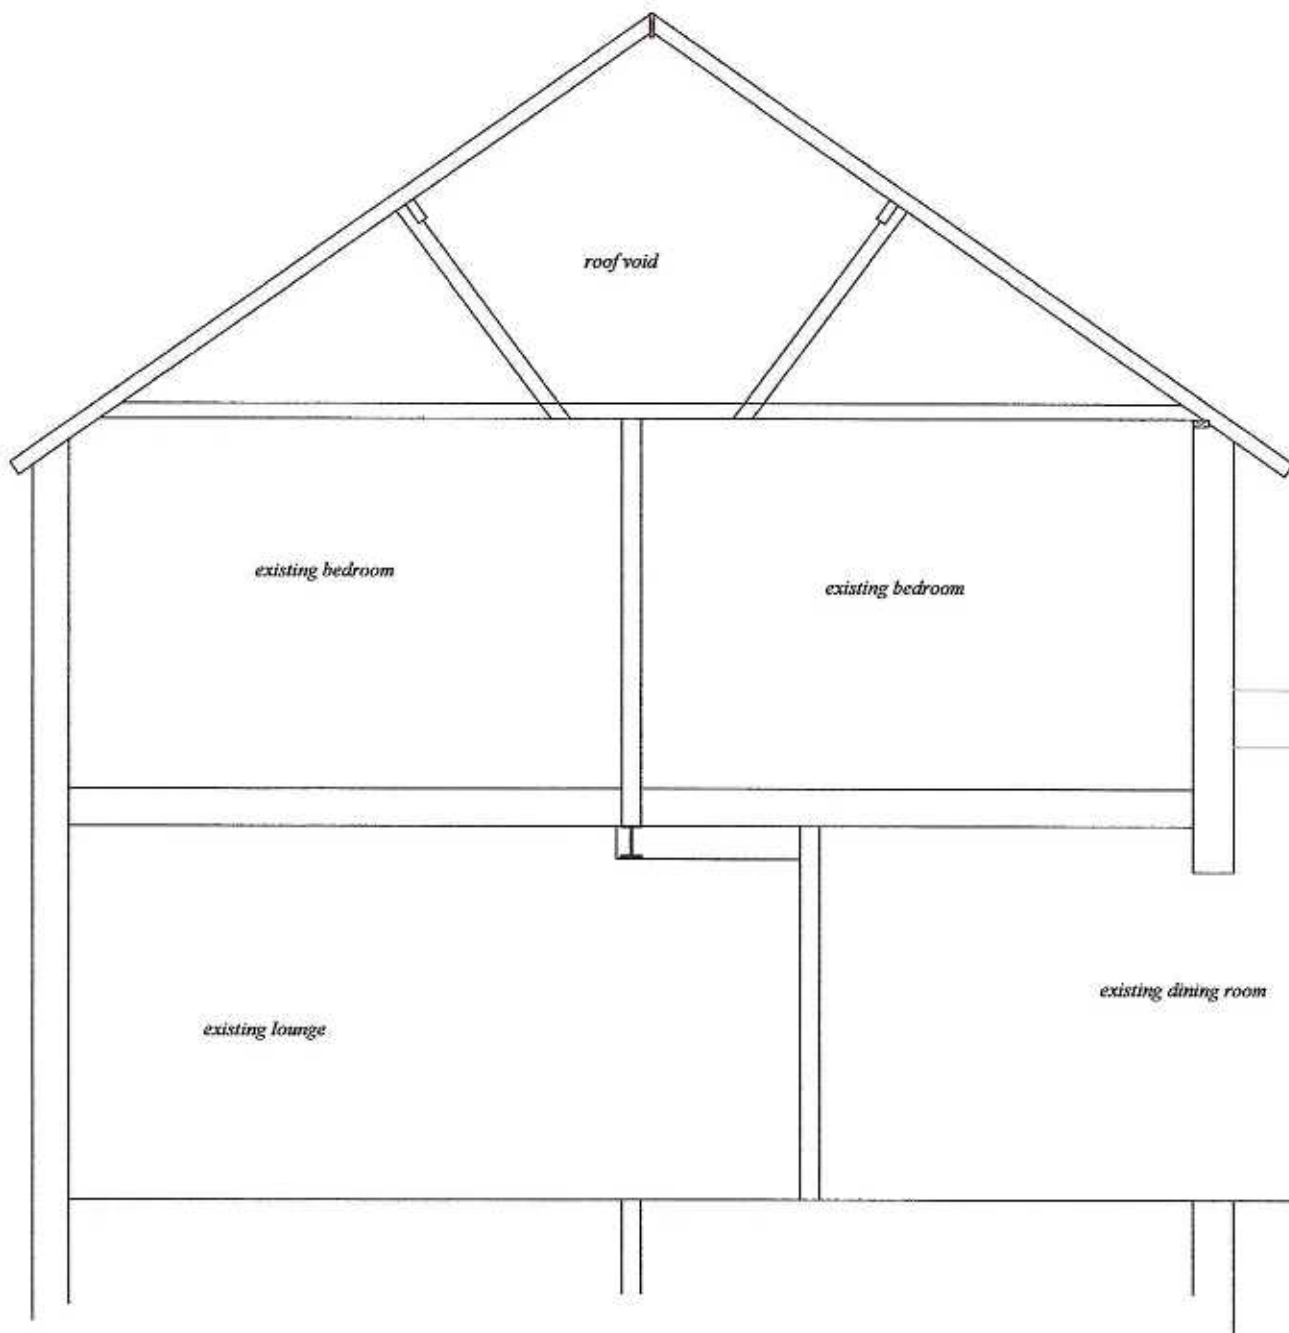

6 ALBERT ROAD  
RUSTINGTON  
PROPOSED LOFT CONVERSION

EXISTING SECTION  
Scale approx 1:50 at A4

04-02-2019

SK308

