
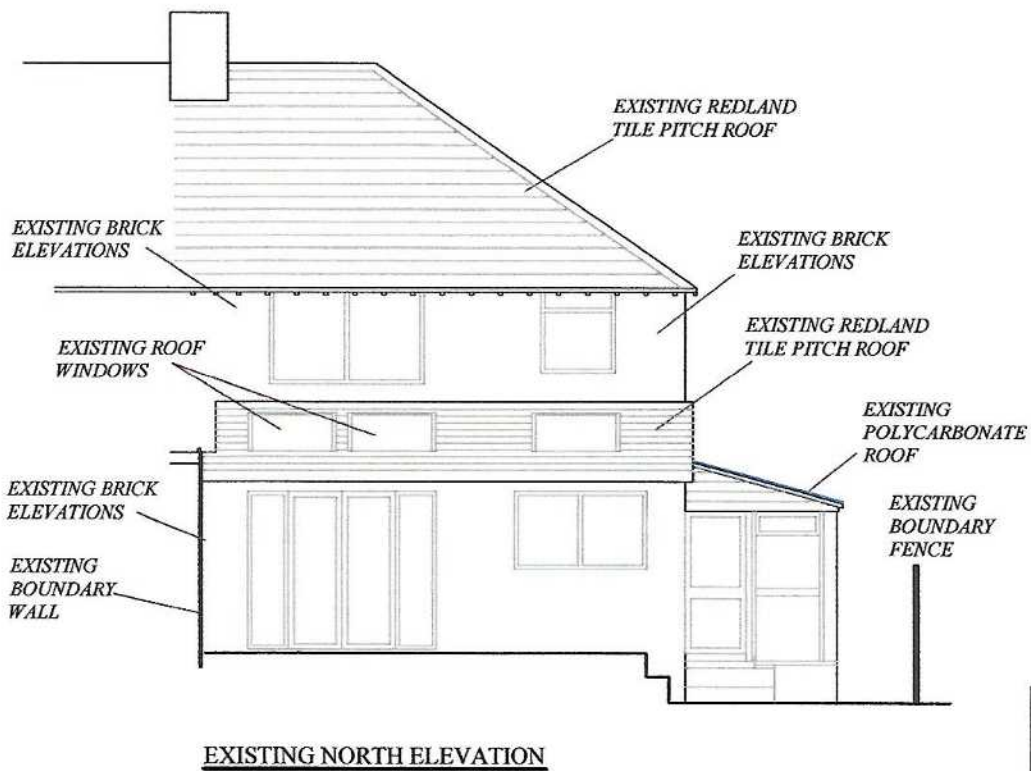


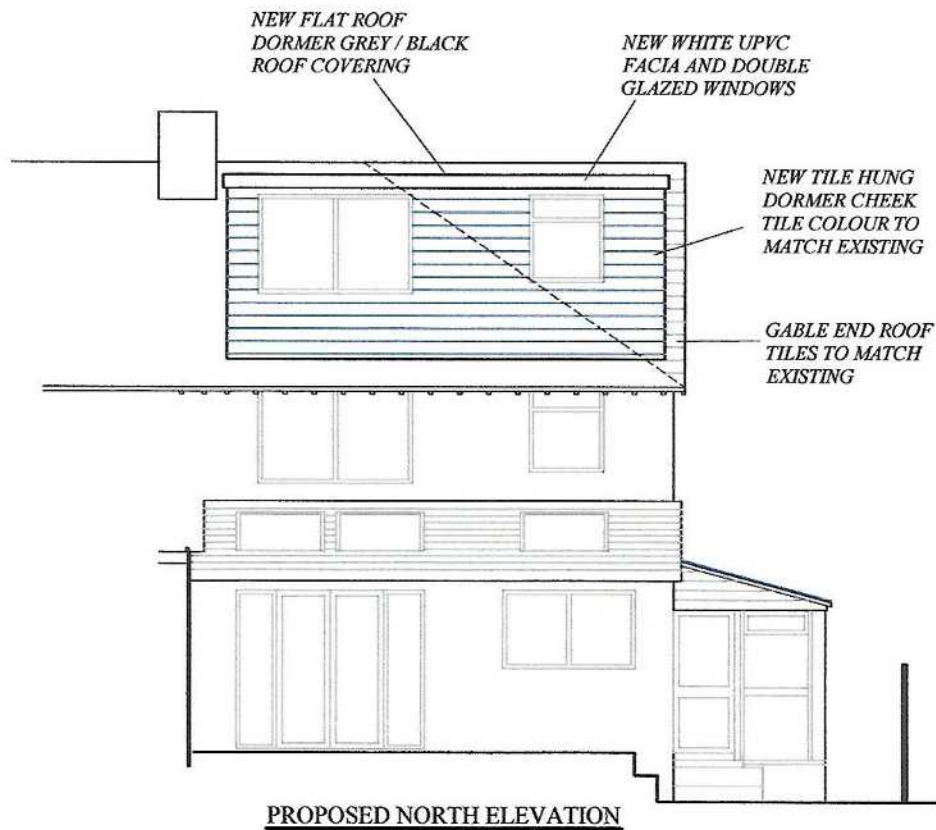

Rev A 20/09/2019

*Dormer altered
Notes added*

6 ALBERT ROAD
RUSTINGTON
PROPOSED LOFT CONVERSION

EXISTING AND PROPOSED
NORTH ELEVATION
Scale approx 1:100 at A4

04-02-2019

SK301A

