



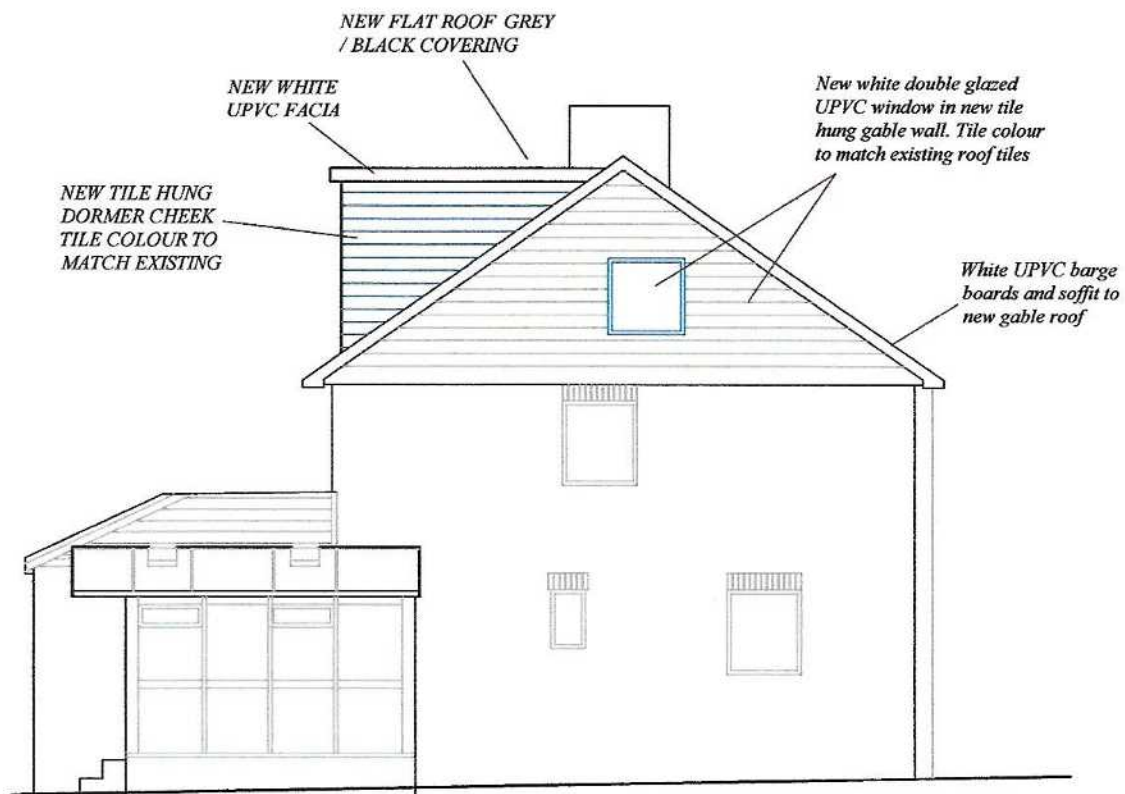


PROPOSED WEST ELEVATION

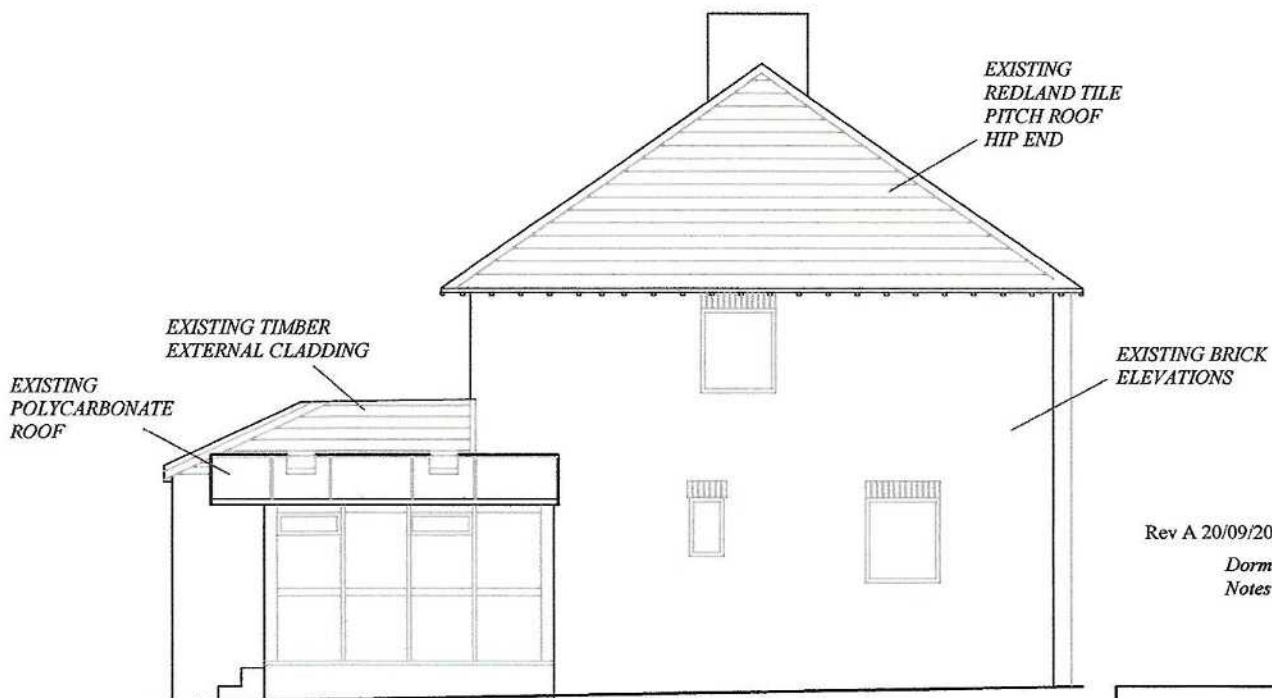

Rev A 20/09/2019

*Dormer altered
Notes added*

EXISTING WEST ELEVATION

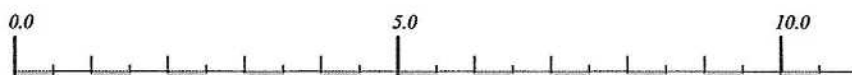

6 ALBERT ROAD
RUSTINGTON
PROPOSED LOFT CONVERSION

EXISTING AND PROPOSED
WEST ELEVATION
Scale approx 1:100 at A4

04-02-2019

SK302A