



*Tile hung Dormer with White
UPVC double glazed windows
Facia and soffit
Tile colour to match existing
roof tiles*

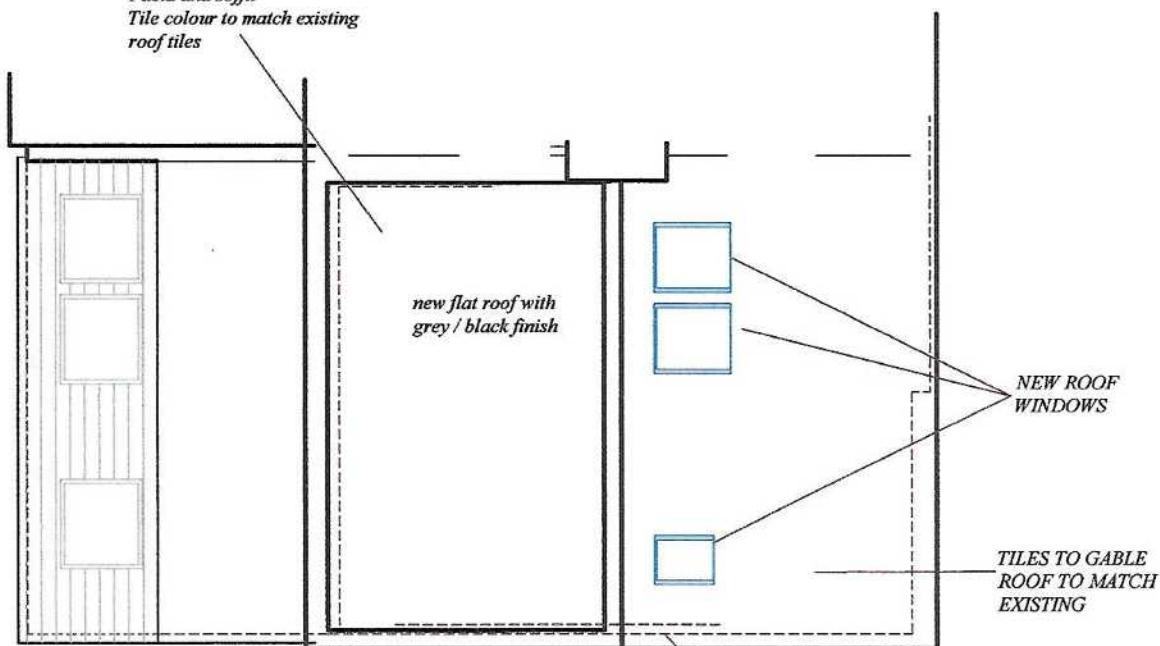

PROPOSED ROOF PLAN

*White UPVC barge
boards and soffit to
new gable roof*


*New white double glazed
UPVC window in new tile
hung gable wall. Tile
colour to match existing
roof tiles*

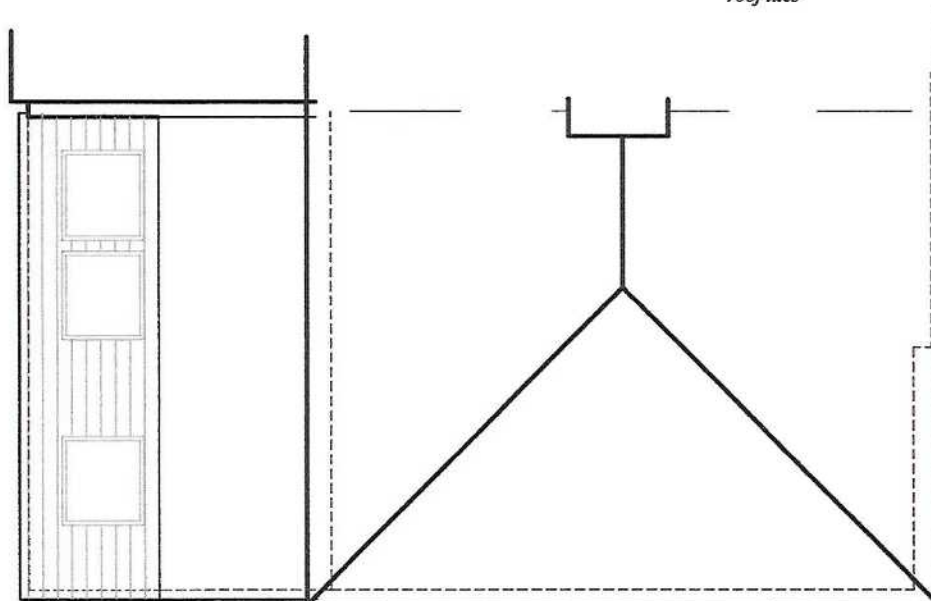

EXISTING ROOF PLAN

Rev A 20/09/2019

*Dormer altered
Notes added*

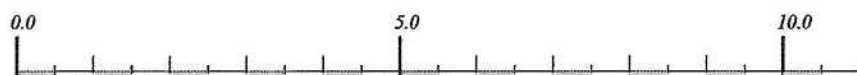

6 ALBERT ROAD
RUSTINGTON
PROPOSED LOFT CONVERSION

EXISTING AND PROPOSED
ROOF PLAN
Scale approx 1:100 at A4

04-02-2019

SK304A