


This drawing and its contents are the strict copyright of Architectura Design. No reproduction without permission. Do not scale. Written dimensions to be used where given. All dimensions and details to be checked on site. FOR PLANNING PURPOSES ONLY

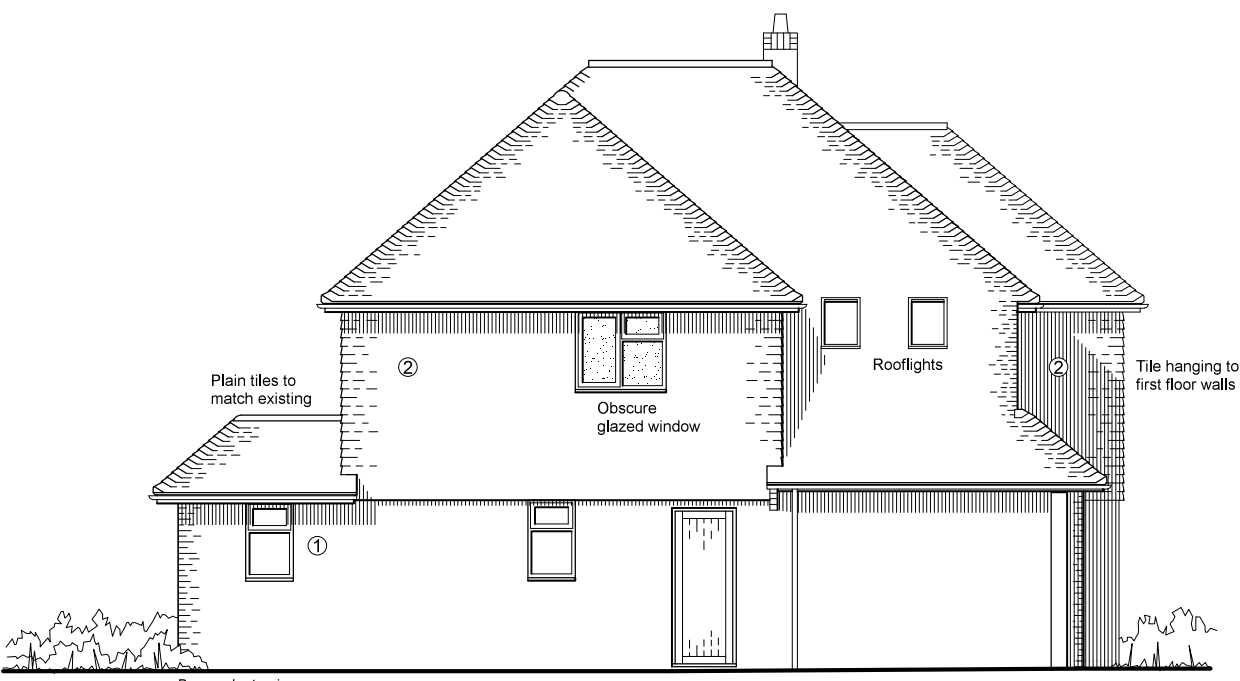


West Elevation



North Elevation



East Elevation

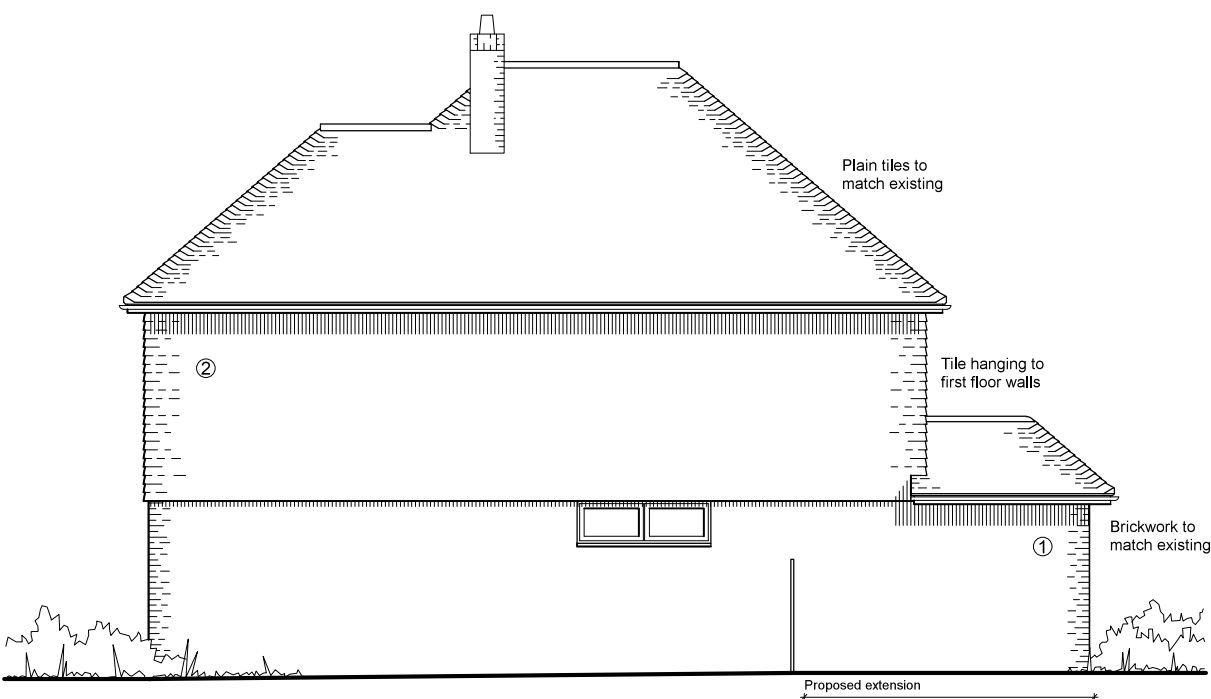

South Elevation

Code	Material	Description
1	Brickwork	Brickwork to match existing
2	Tile hanging	Sandraft plain tiles in red
3	Cladding	Marley Cedral horizontal boarding in Pewter

Architectura
Architectural Design & Drawing Service

Proposed Extension and Alterations
at 1 Cove Road, Rustington
for Mr J Cox & Miss T Stevens

Drawing D01 January 2020 Scale 1:100 @ A3
Condition Discharge - Proposed Elevations & Materials

