
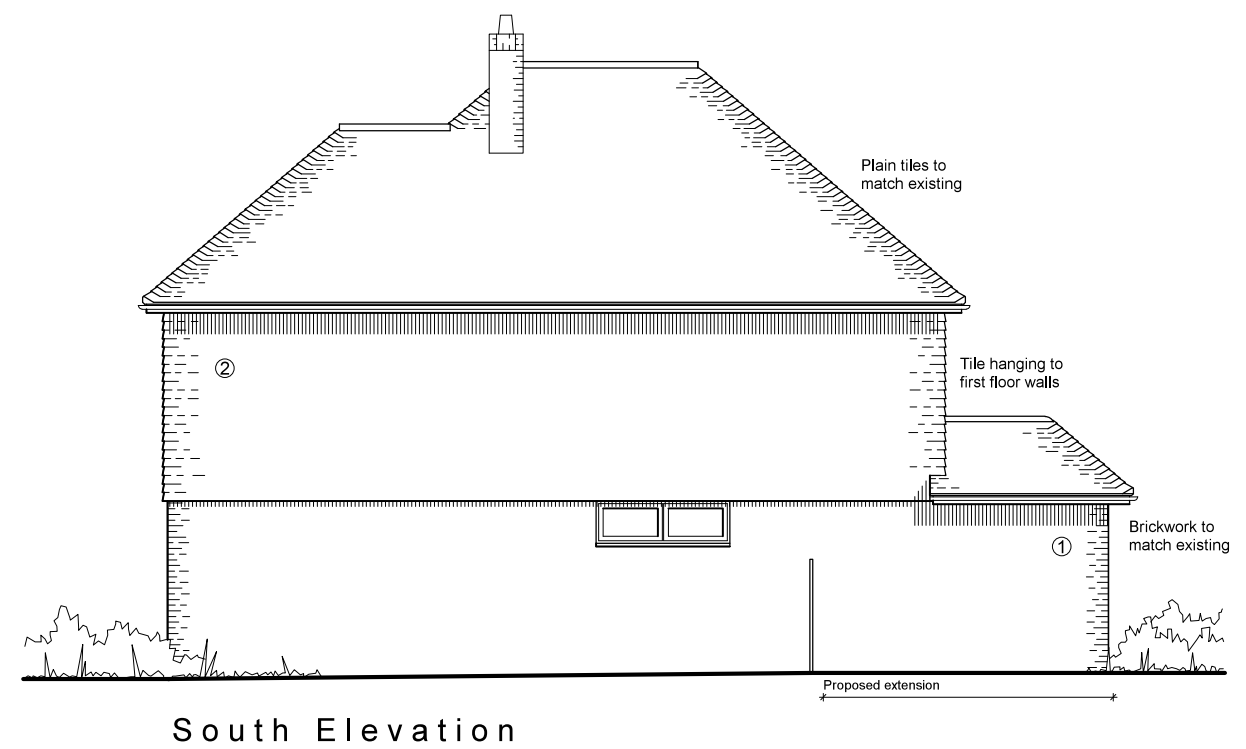
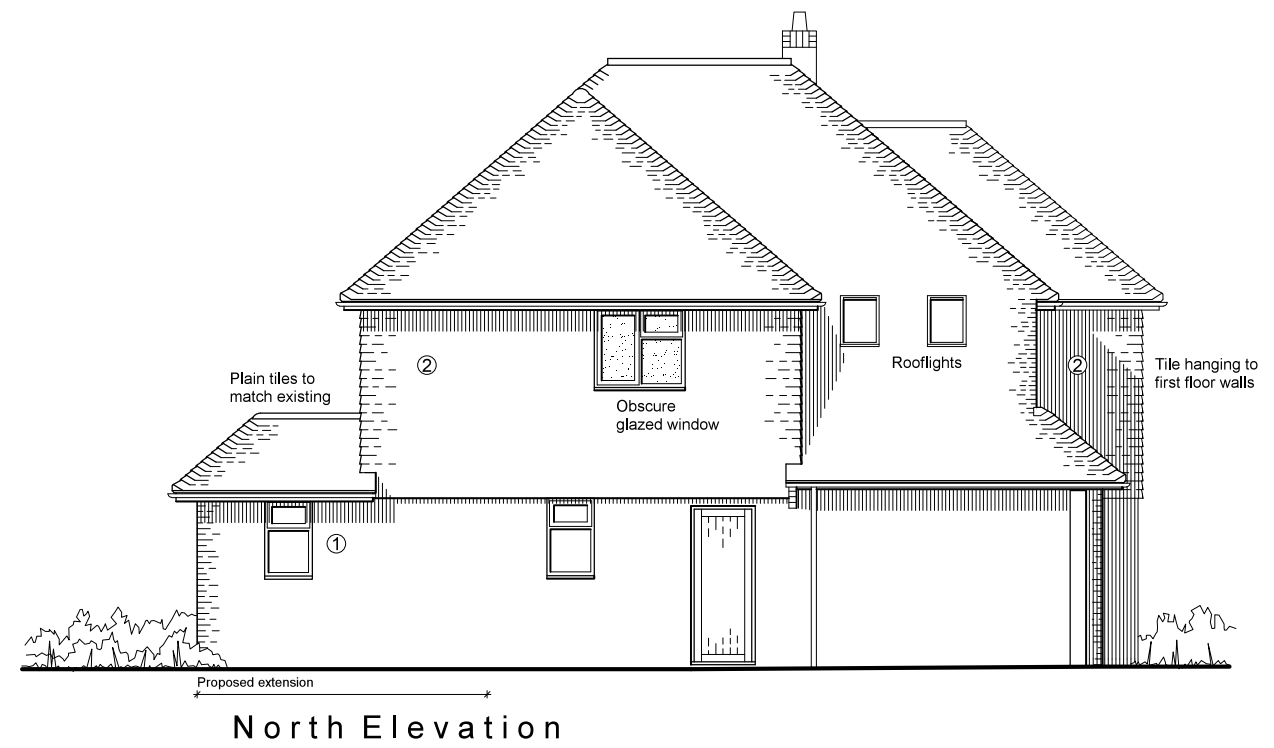


This drawing and its contents are the strict copyright of Architectura Design. No reproduction without permission. Do not scale. Written dimensions to be used where given. All dimensions and details to be checked on site. FOR PLANNING PURPOSES ONLY

Revision A 07/02/2020 Tile specification amended

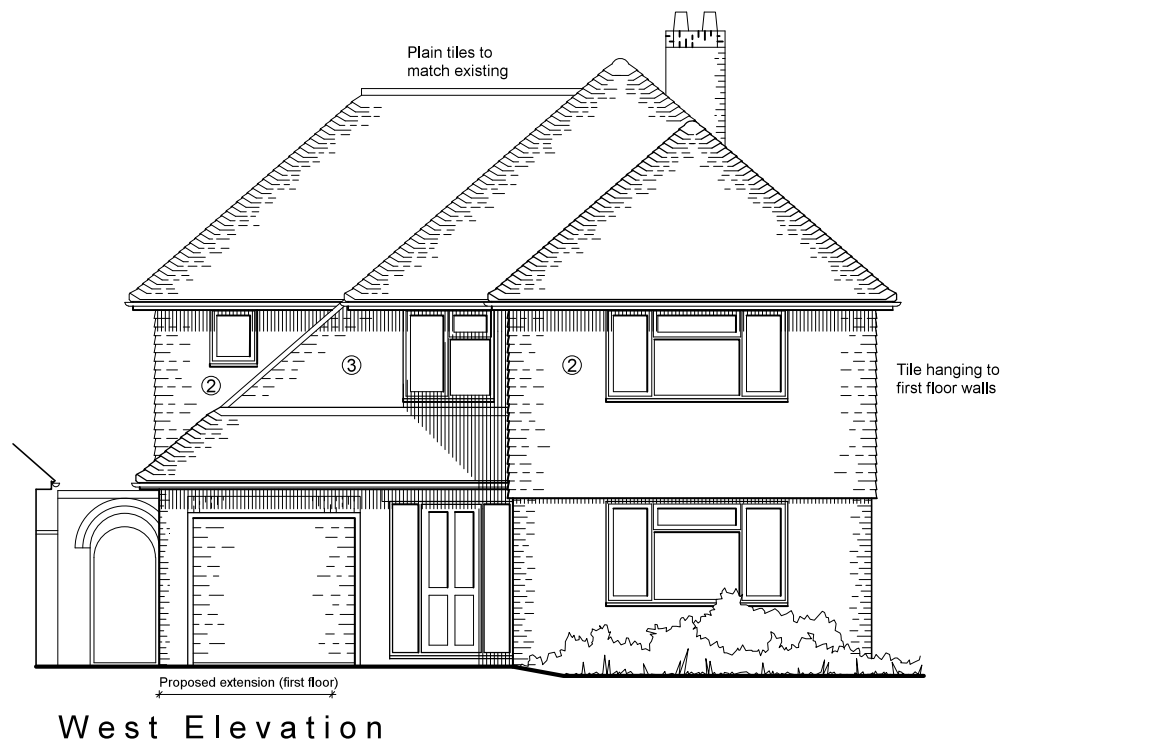

Code	Material	Description
1	Brickwork	Brickwork to match existing
2	Tile hanging	Sandtoft plain tiles in red mottled *
3	Cladding	Marley Cedral horizontal boarding in Pewter

* Refer to separate image accompanying this drawing

0 1 2 3 4 metres

Architectura
Architectural Design & Drawing Service

Proposed Extension and Alterations
at 1 Cove Road, Rustington
for Mr J Cox & Miss T Stevens

Drawing D01a January 2020 Scale 1:100 @ A3
Condition Discharge - Proposed Elevations & Materials