
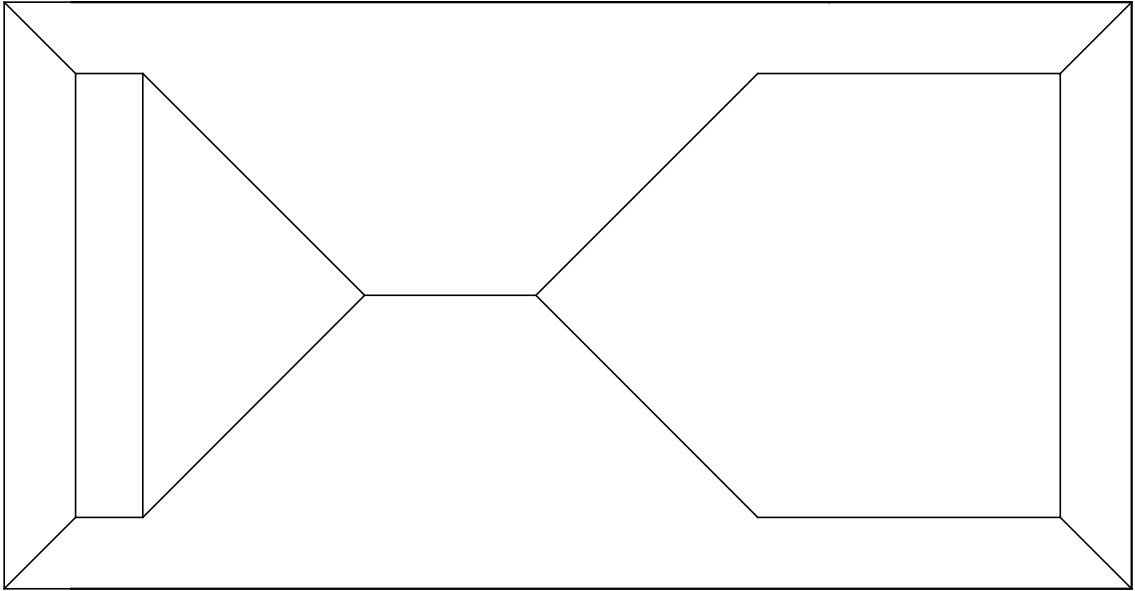


Side - South


Front - East

Side - North

Proposed finishes:
Roof: flat and whole roof re-tiled grey SandToft 20/20 tiles
Walls: face brick to match existing
Fenestration: dark grey uPVC to match existing style
Fascias, soffites, gutters etc. all to match existing

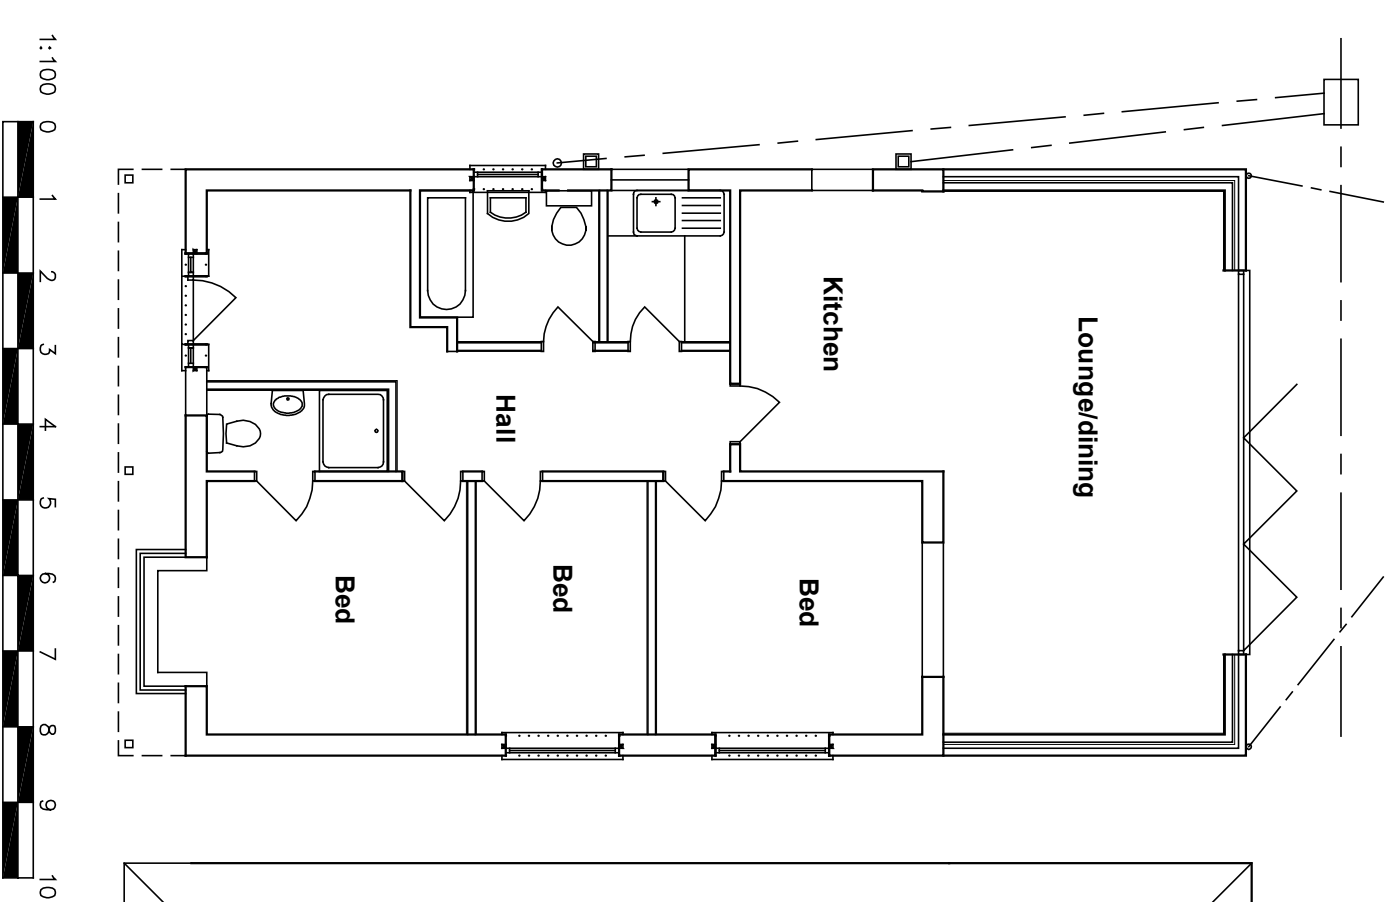

Amendments: –

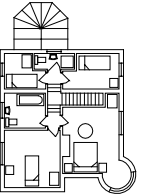BRYCESON SHAW ASSOCIATES Surveyors and Designers 2 Wellesley Court, Fitzalan Road, Littlehampton, West Sussex BN17 5JW Tel. 01903 734381 Mobile: 07889 651301 E-mail: brycesonshaw@btinternet.com 			
Project: Proposed alterations; 24 Shirley Close, Rustington BN16 2EG			
Drawing: Plans and elevations as proposed			
For: Mr. D. Beamish & Mr. N. Lamb			
Drawn:	PKS	Date:	September 2021
Scales:	1:100	No:	2791/01/06
To scale when printed on A3			