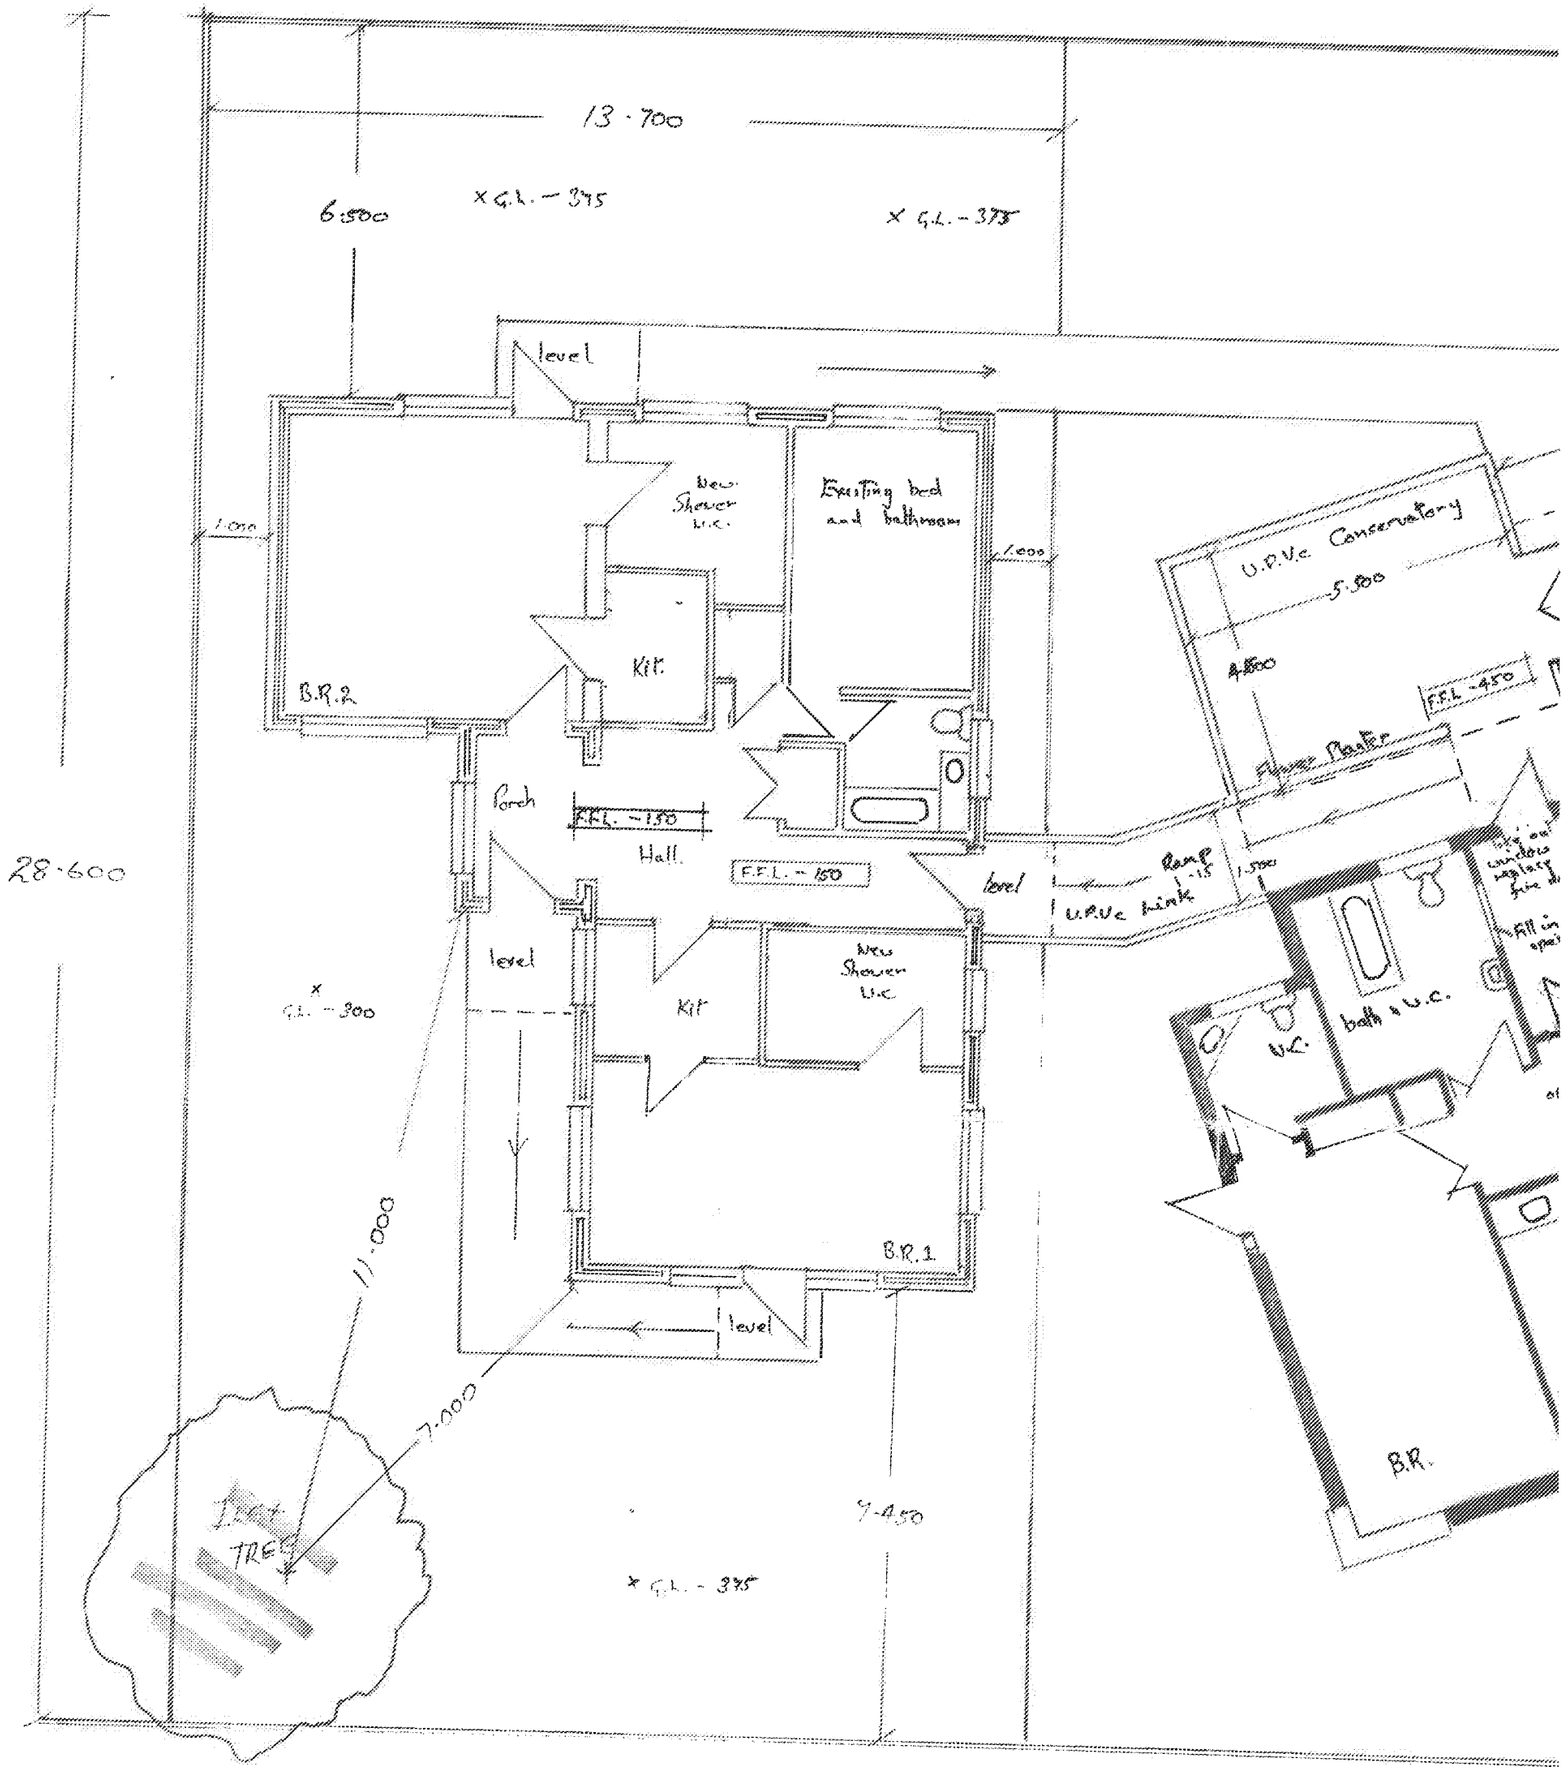

NO 3 ILEX CLOSE

ILEX CLOSE.

THE LEONARD CHESHIRE FOUND
ST. BRIDGET'S. ILEX C

[redacted]

ARUN DISTRICT COUNCIL R/237/19/T