



Transoms & Mullions

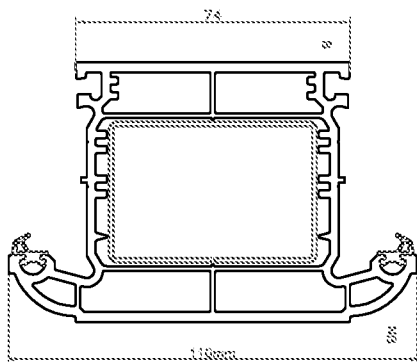


10mm Mullion 102.264
Box Steel Reinforcement 113.376
Ported Aluminium Reinforcement 115.286

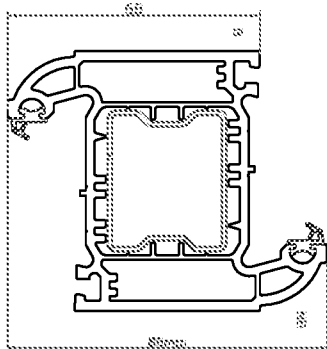


8mm Z Mullion 102.262
Box Steel Reinforcement 113.041
U Channel Steel Reinforcement 113.321
Box Steel Reinforcement 113.376
Cranked Steel Reinforcement 113.371
Ported Aluminium Reinforcement 115.108


Outer Frames

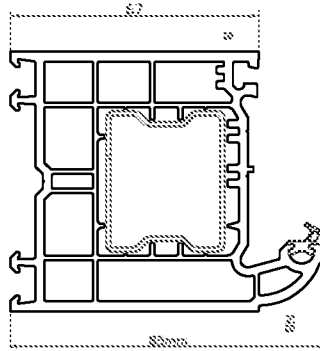


8mm Outer Frame 101.162
Box Steel Reinforcement 113.041
Box Steel Reinforcement 113.376
Cranked Steel Reinforcement 113.371

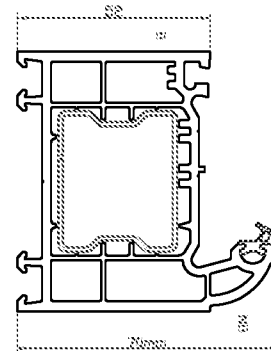


70mm Outer Frame 101.161
Box Steel Reinforcement 113.041
Box Steel Reinforcement 113.376
Cranked Steel Reinforcement 113.371

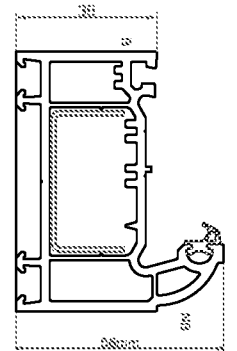


58mm Outer Frame 101.160
Steel Box Reinforcement 113.245
Steel U Channel Reinforcement 113.317

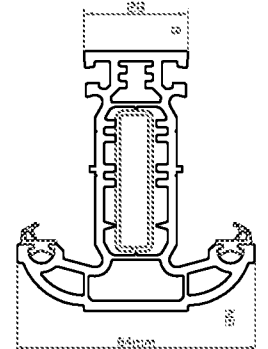

8mm T Mullion 102.261
Box Steel Reinforcement 113.041
U Channel Steel Reinforcement 113.321
Ported Aluminium Reinforcement 115.284

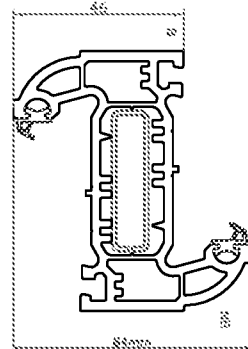


8mm Z Mullion 102.260
Box Steel Reinforcement 113.041
U Channel Steel Reinforcement 113.321
Ported Aluminium Reinforcement 115.284

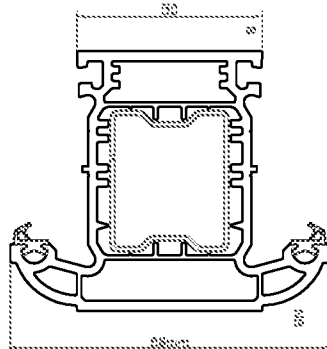


8mm T Mullion 102.263
Box Steel Reinforcement 113.041
U Channel Steel Reinforcement 113.321
Box Steel Reinforcement 113.376
Cranked Steel Reinforcement 113.371
Ported Aluminium Reinforcement 115.108


Door Sashes & Thresholds

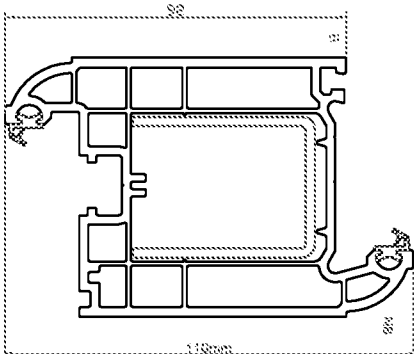


10mm T Residential Door Sash 105.168
Box Steel Reinforcement 113.231
U Channel Steel Reinforcement 113.320
Prepared U Channel Steel Reinforcement 113.318

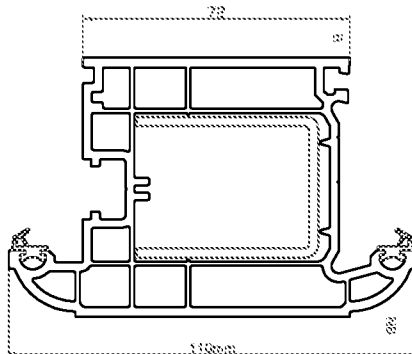


10mm T Residential Door Sash 105.169
Box Steel Reinforcement 113.231
U Channel Steel Reinforcement 113.320
Prepared U Channel Steel Reinforcement 113.318

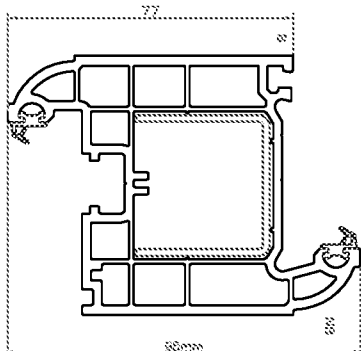


95mm Z Double Door Sash 103.285
U Channel Steel Reinforcement 113.375
Prepared U Channel Steel Reinforcement 113.374

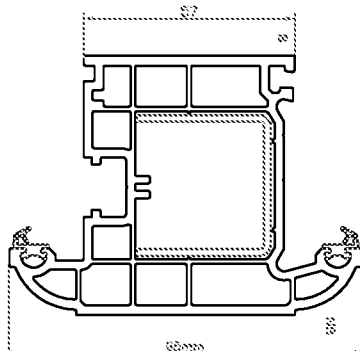


95mm T Double Door Sash 103.286
U Channel Steel Reinforcement 113.375
Prepared U Channel Steel Reinforcement 113.374

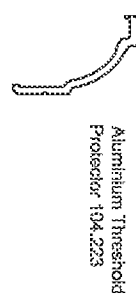

Aluminium Threshold Profile 104.223

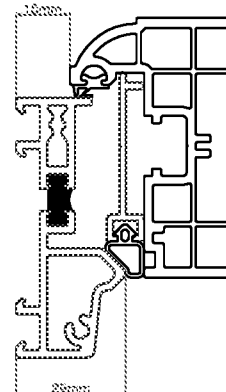


25mm Aluminium Low Threshold 104.327
Gasket Carrier 104.233
Threshold Gasket 112.112
Threshold Keep Plate 140.385

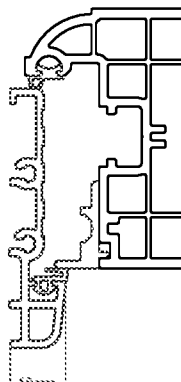


15mm Aluminium Low Threshold 104.224
Sash Sealing Strip 104.225
Threshold Gasket 112.384

Window Sashes

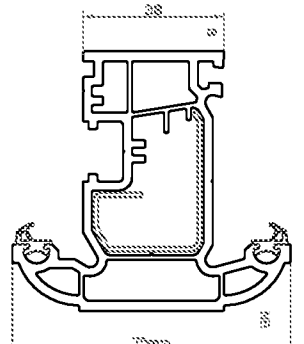


75mm Casement Sash 103.264
Steel Reinforcement 113.372

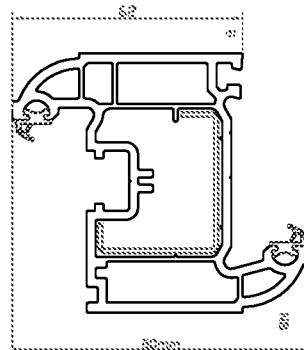

80mm Tilt & Turn Sash 103.267
Steel Reinforcement 113.372

False Mullion

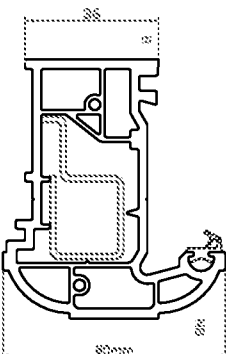

8mm False Mullion 102.285
Box Steel Reinforcement 113.019
Cranked Steel Reinforcement 113.316


Reinforcement Sections




Steel Reinforcement 113.320




Steel Reinforcement 113.316 (Prepared)

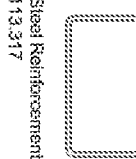


Steel Reinforcement 113.317

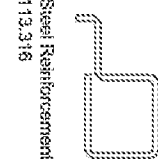


Steel Reinforcement 113.316

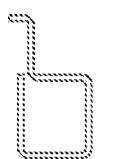

Steel Reinforcement 113.371

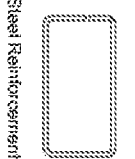


Steel Reinforcement 113.245

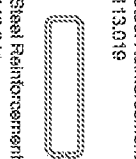


Steel Reinforcement 113.041




Steel Reinforcement 113.019

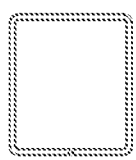


Steel Reinforcement 113.231

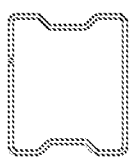


Steel Reinforcement 113.376

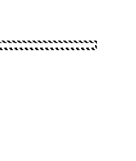


Steel Reinforcement 113.374 (Prepared)

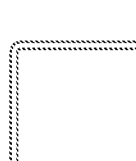

Steel Reinforcement 113.375

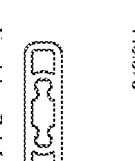

Aluminium Reinforcement 115.284

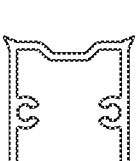


Aluminium Reinforcement 115.108



Steel Reinforcement 113.372



Steel Reinforcement 113.376

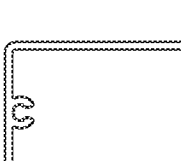

Aluminium Reinforcement 115.286



25mm Gating Bead 107.150x



4mm F&D Gasket 112.384

Gaskets & Beads

Sculptured 70 Profile Chart

