


R/243/14/PL
24/11/14

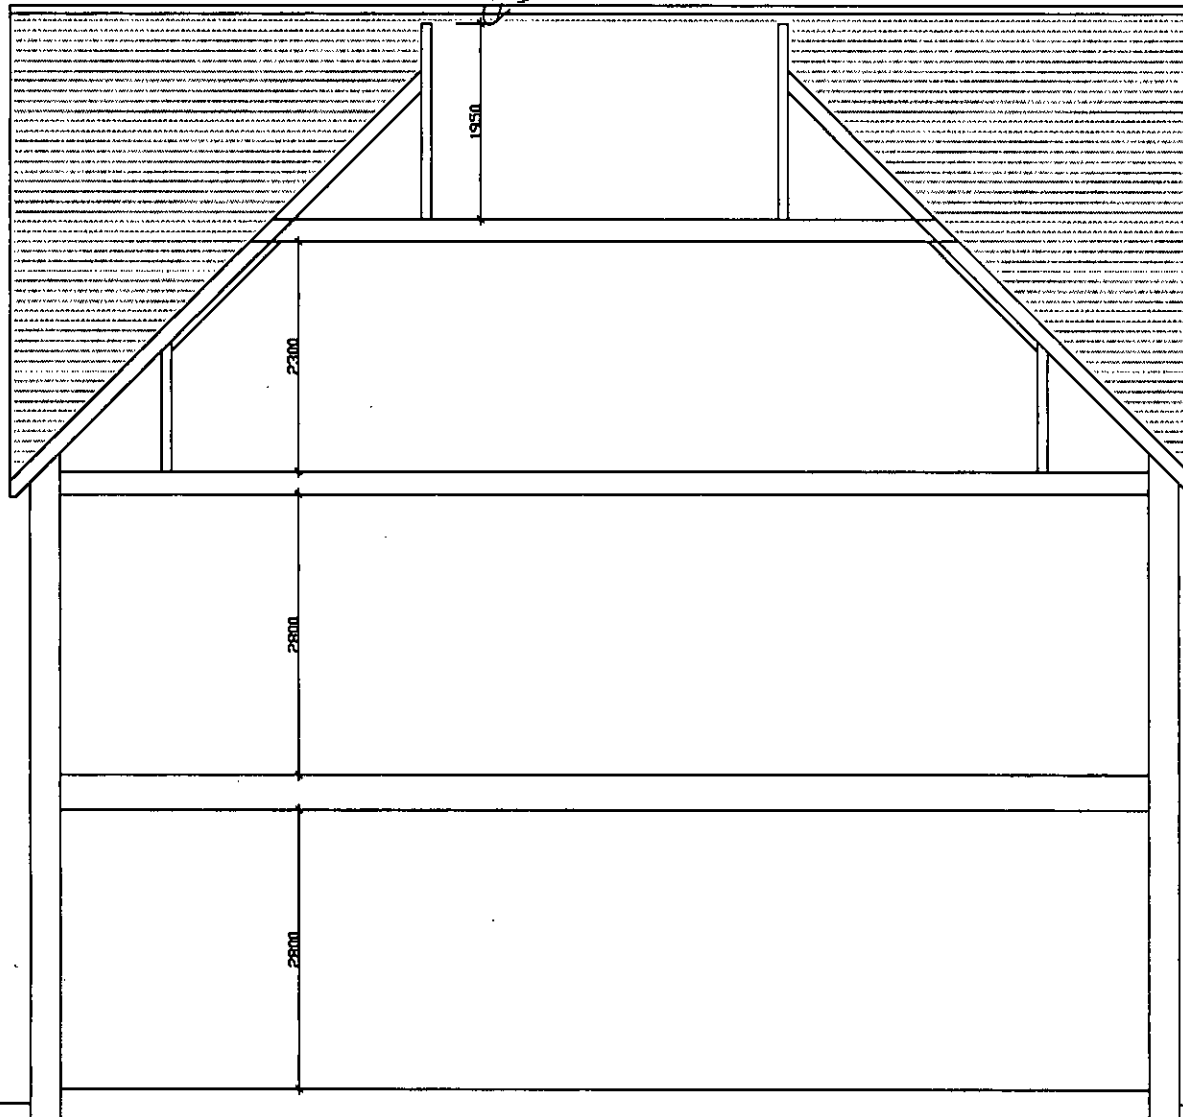

Proposed Typical Section, Scale 1:50

All structural details, spans of timbers, loadbearing walls, foundation details ect to be taken from structural calculations