

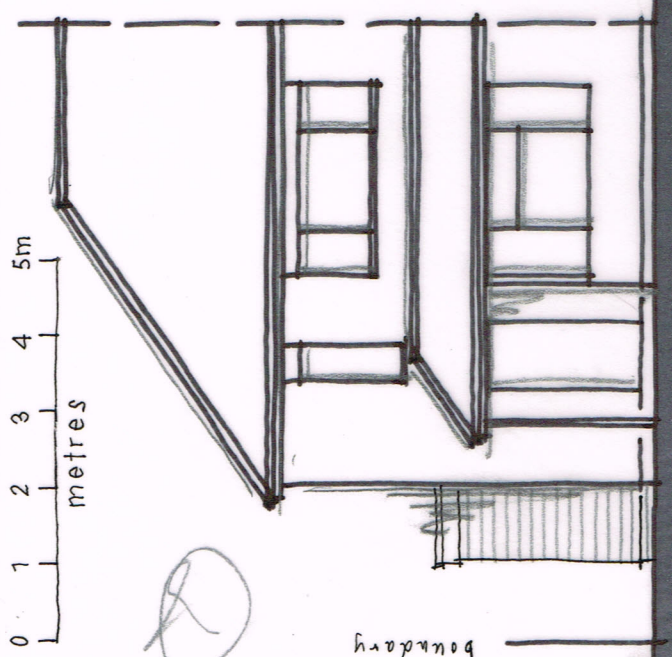


PROPOSED ELEVATIONS 1:100@ A3


ARUN DISTRICT COUNCIL R/244/18/HH

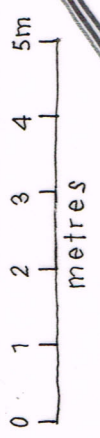


FRONT

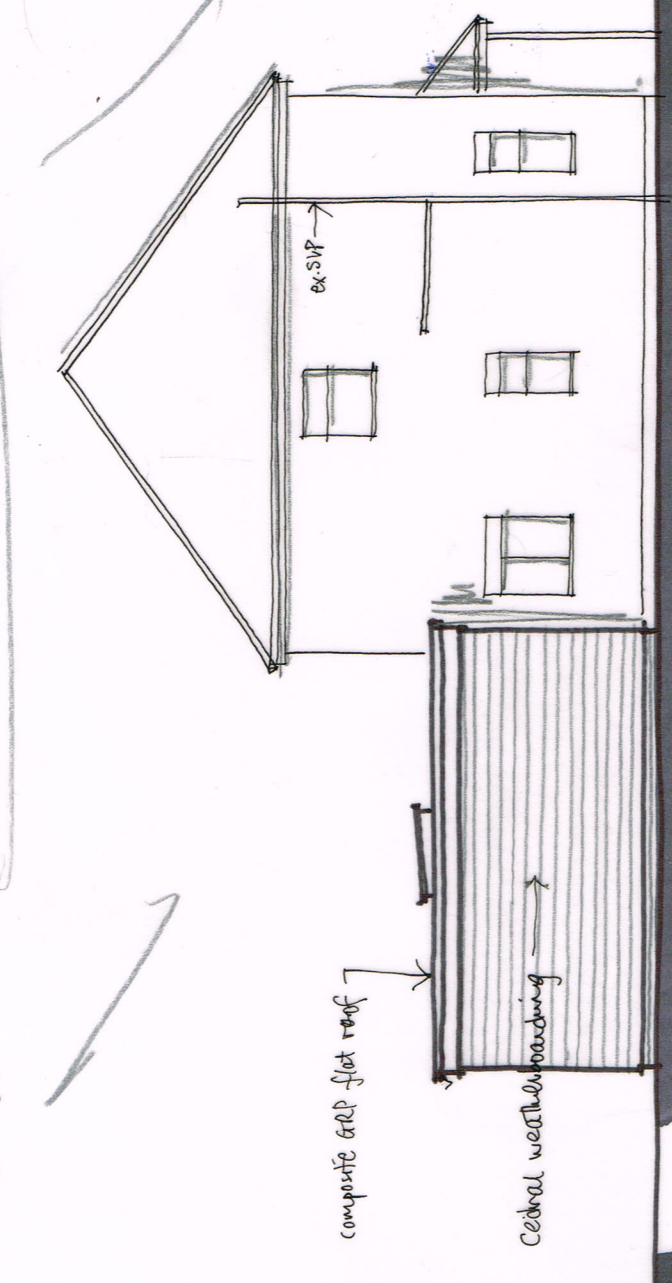


SIDE (e)

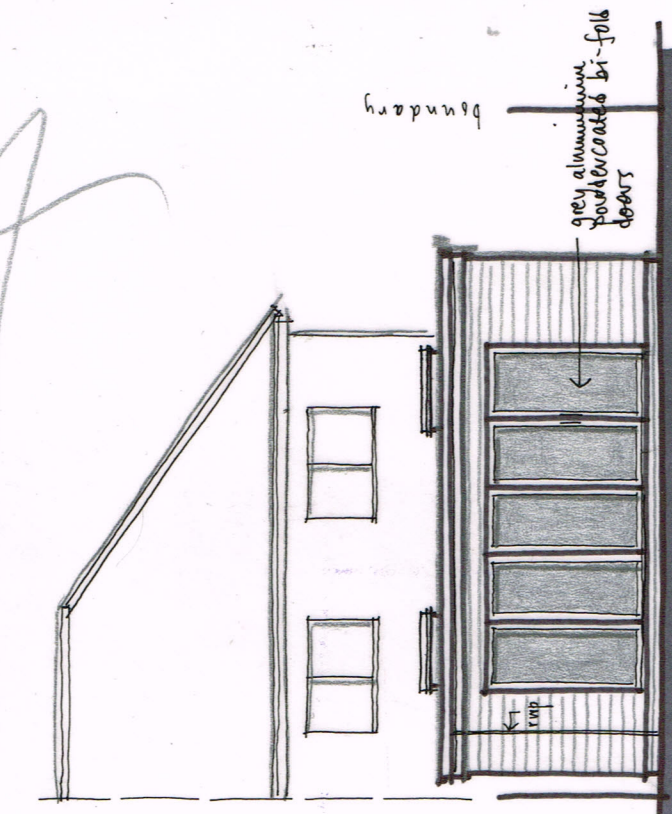

REAR

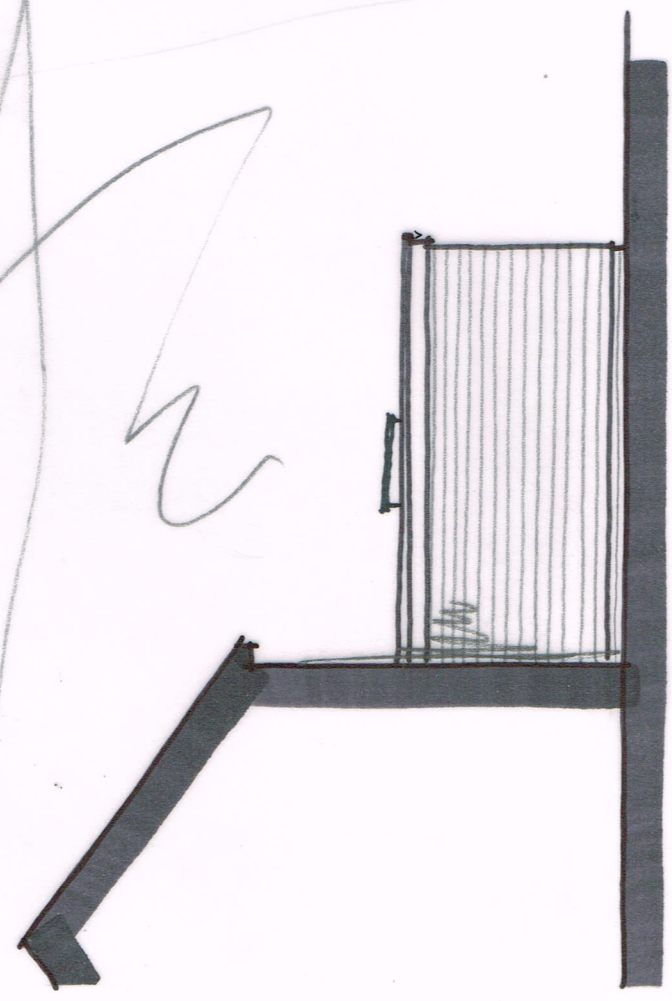

SIDE (w)

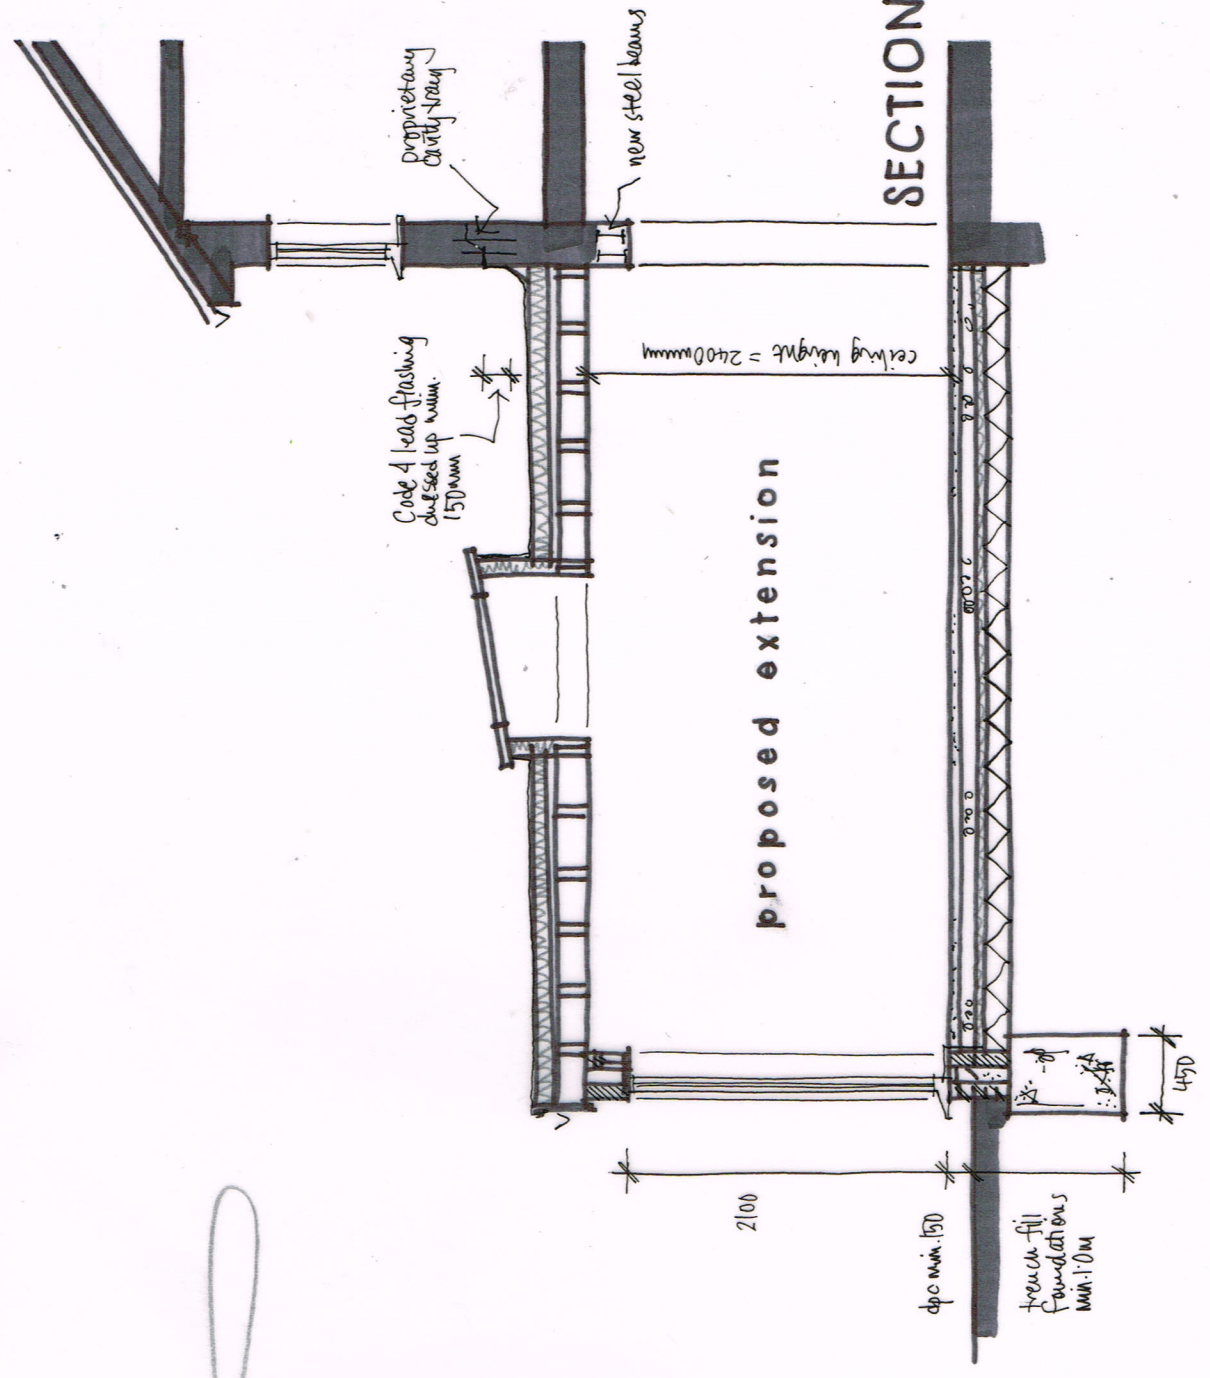

SECTION A-A 1:50

Wayne Gander MCIAT
Architectural Technologist
98 Durrington Lane
Worthing
West Sussex BN13 2RQ
Tel. 01903 694817

81 WORTHING ROAD, RUSTINGTON

Proposals 03

Sept 2018