



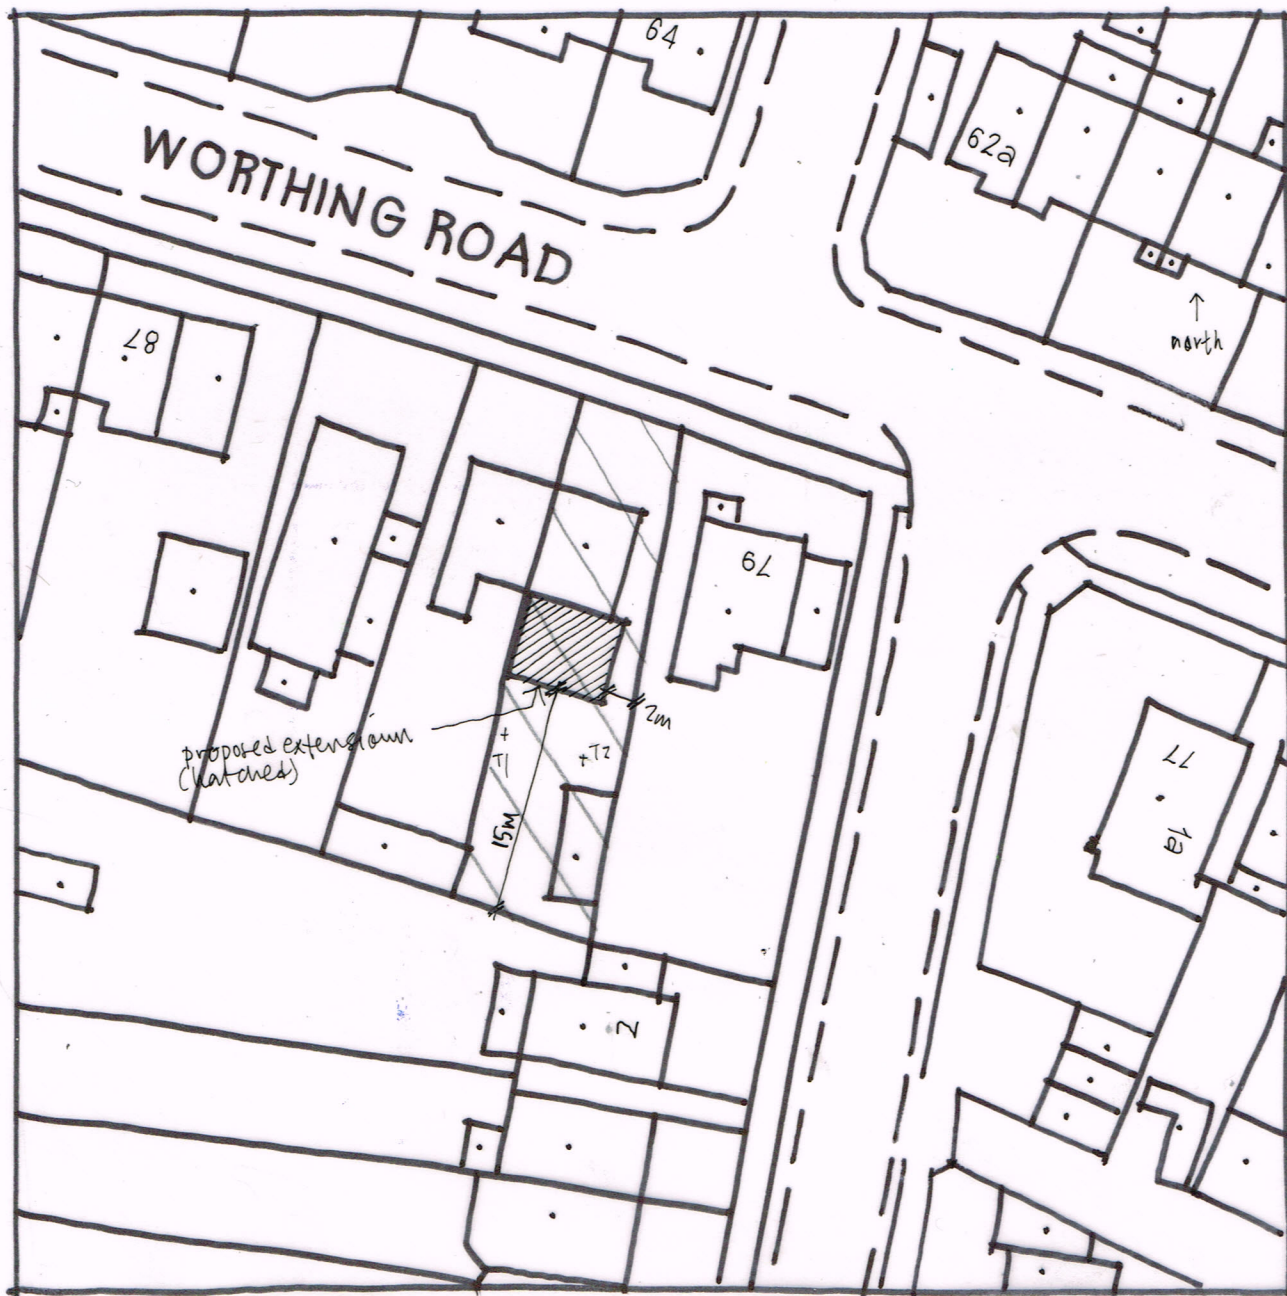

SITE PLAN 1:500 @ A4

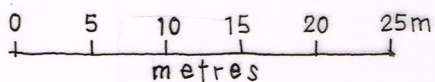


TREE SCHEDULE

T1 : Magnolia
T2 : Yucca.

Wayne Gander MCIAT
Architectural Technologist
98 Durrington Lane
Worthing
West Sussex BN13 2RQ
Tel. 01903 694817

ROOF PLAN 1:200

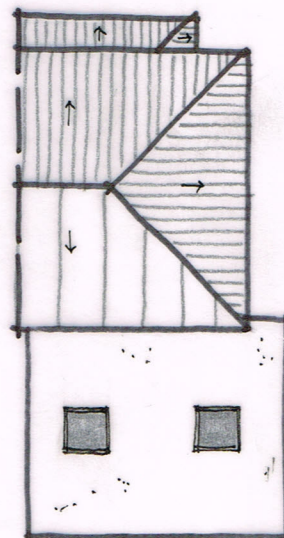

81 WORTHING ROAD, RUSTINGTON (A)