

92 Sea Avenue
EXISTING

NOTES:


Dimensions to be checked on site before commencing work. Any discrepancies shall be reported to the architect immediately.

Do not scale from these drawings except for planning purposes.


Use figured dimensions only.

Where applicable this drawing is to be read in conjunction with other consultants' drawings.


All drawings to be read in conjunction with specification and all other drawings including structural engineer and mechanical and electrical drawings / specification

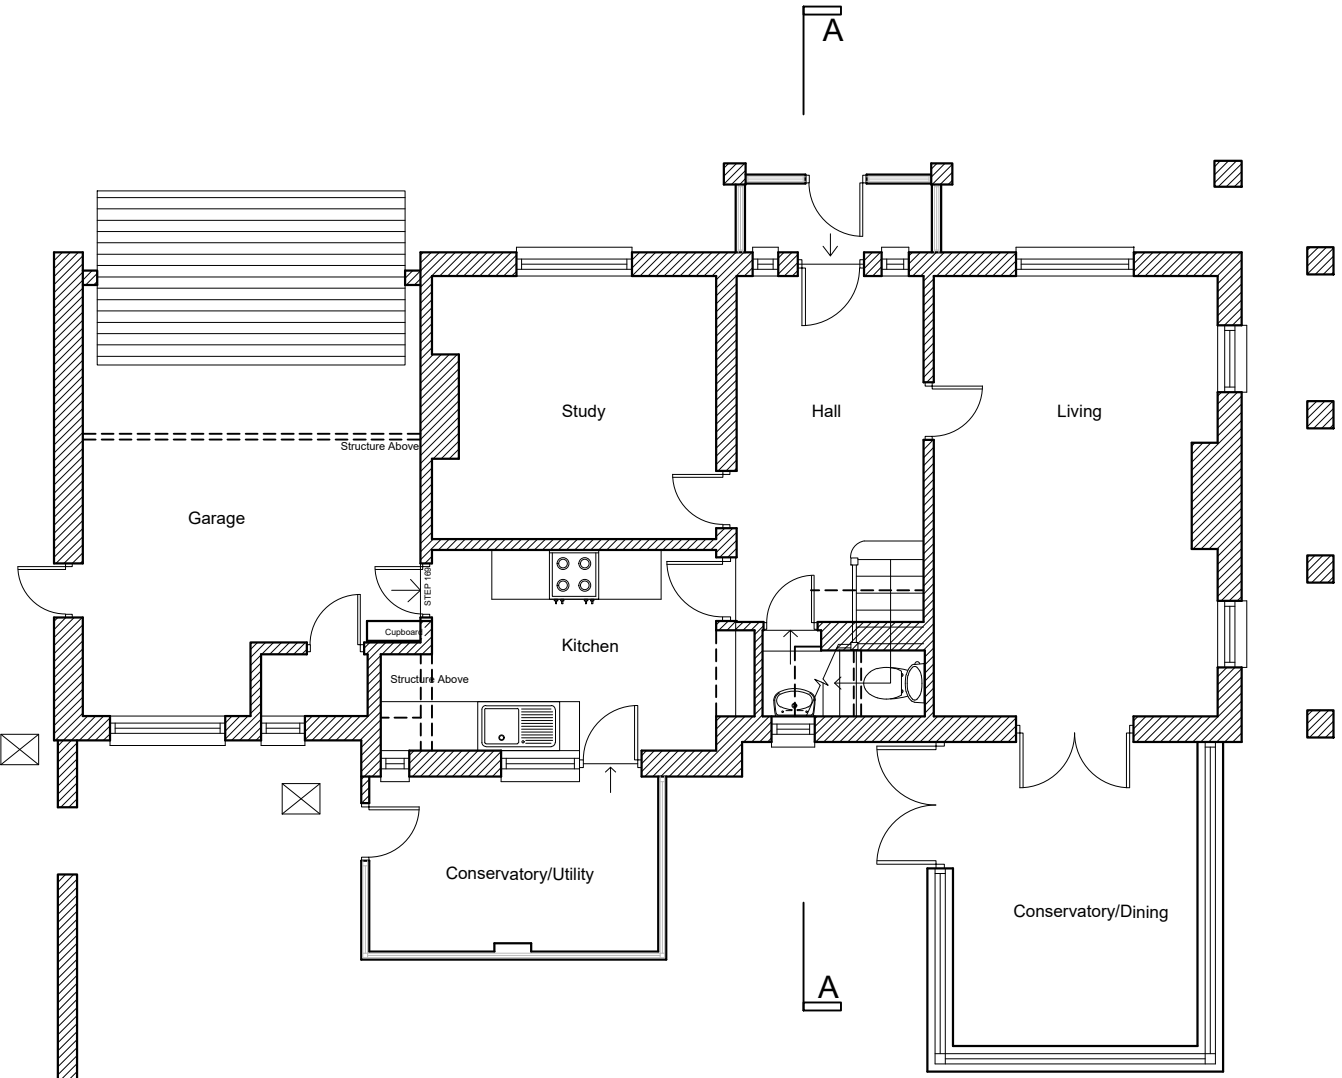


Ground Floor
1:100

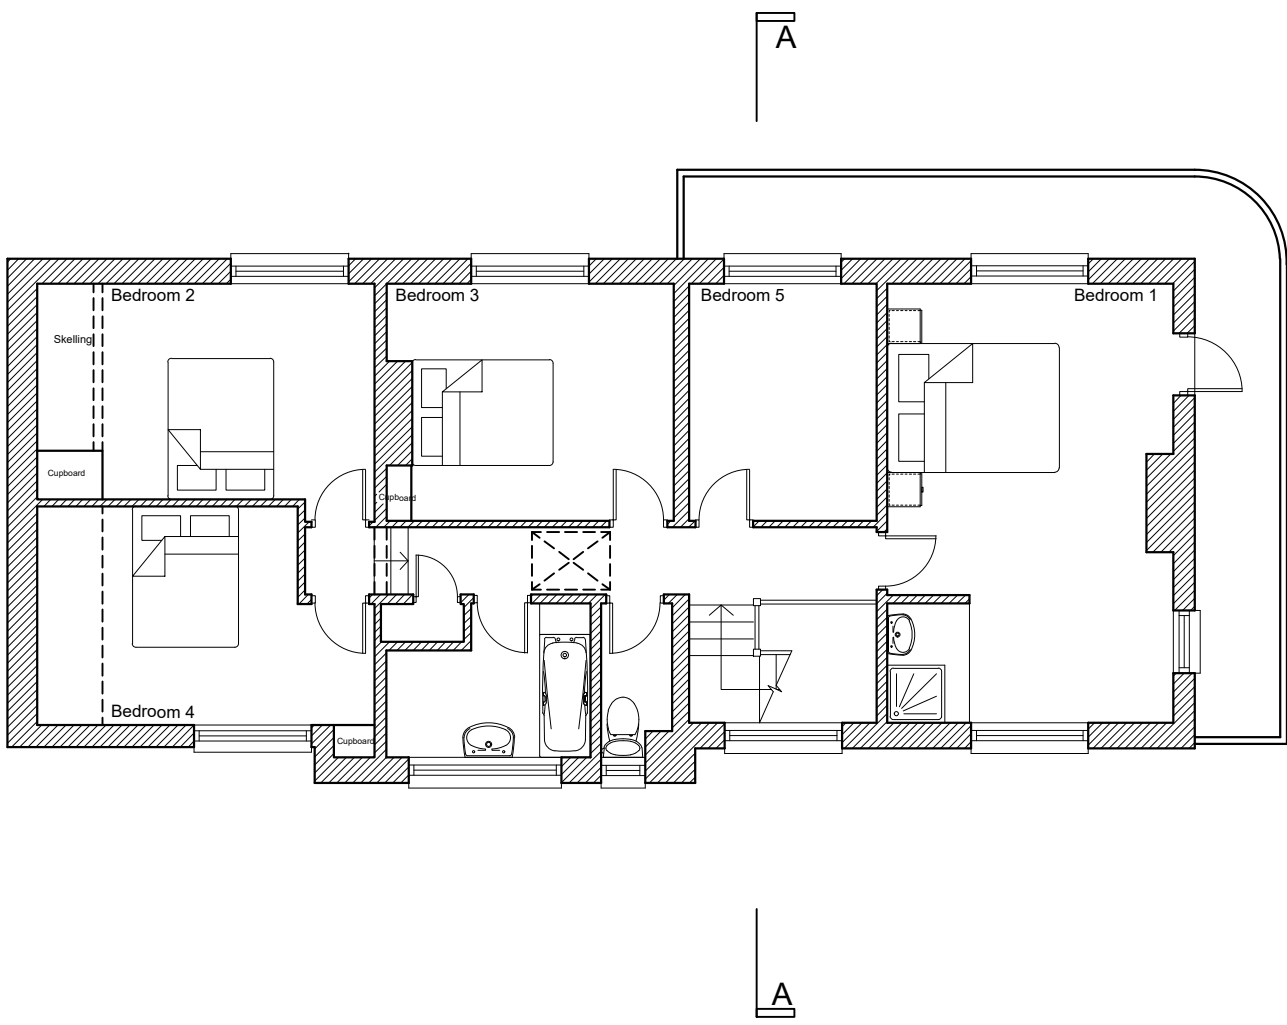


First Floor
1:100

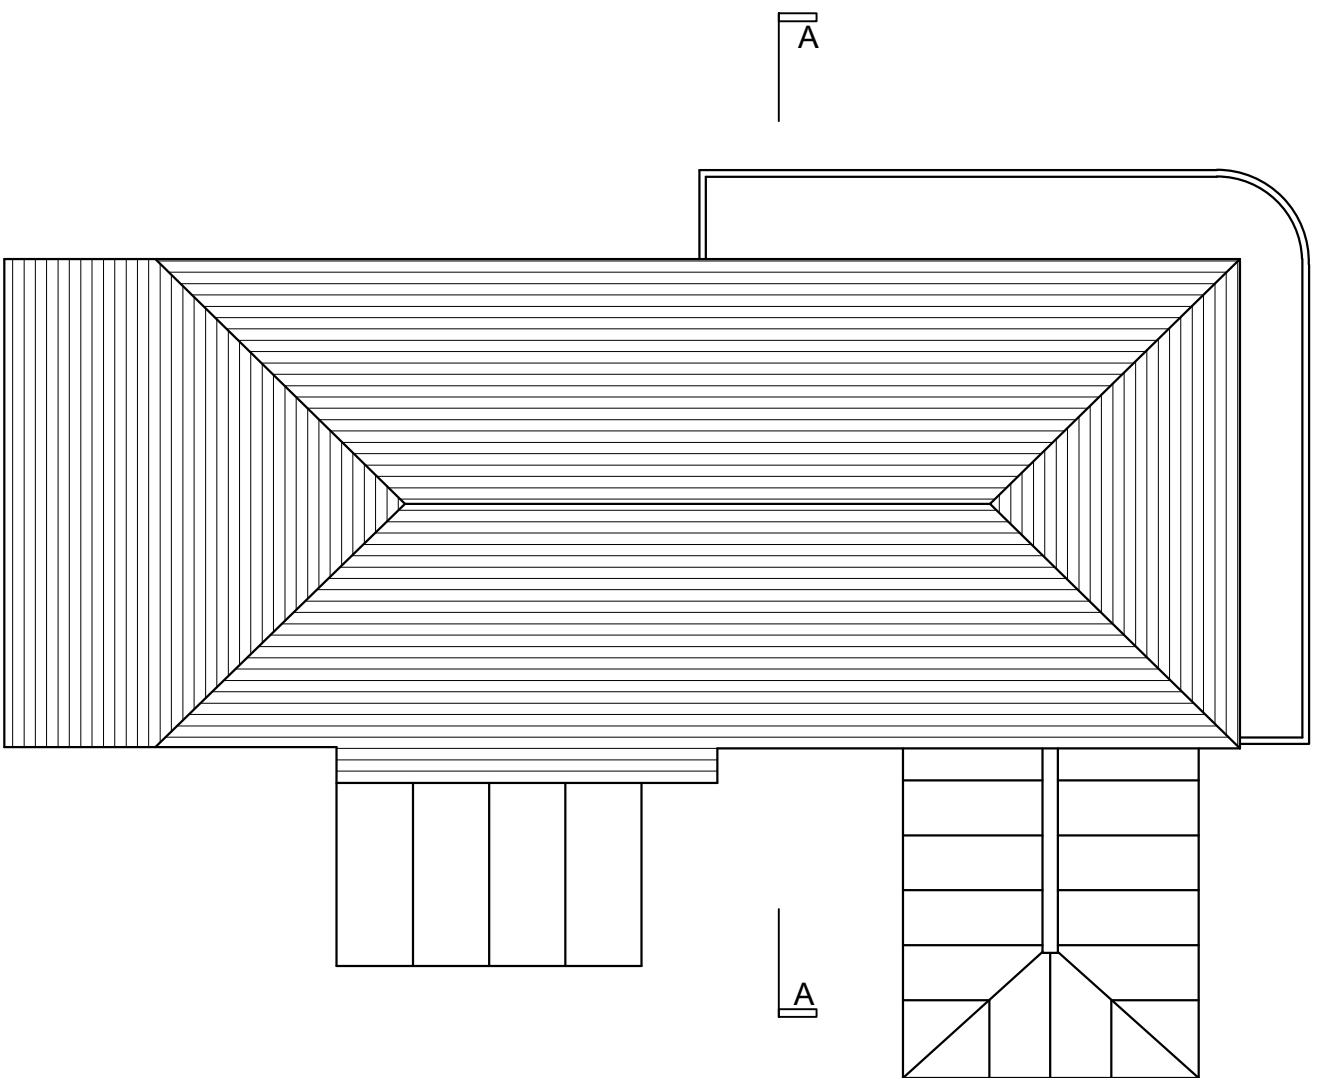

Roof Plan
1:100

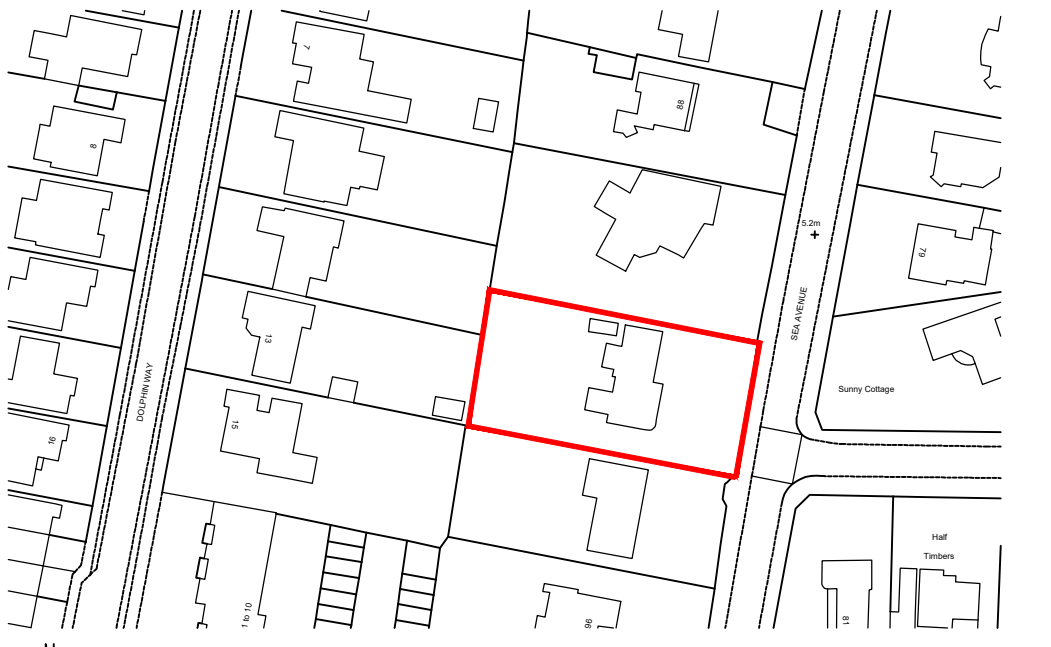

LOCATION PLAN
1:1250
Ordnance Survey (c) Crown Copyright 2021. All rights reserved.
Licence number 100022432

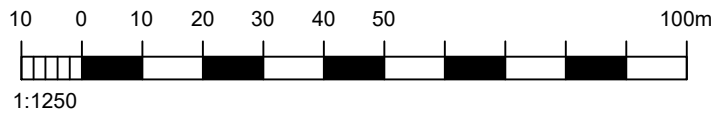


West Elevation
1:100



South Elevation
1:100




BLOCK PLAN
1:500
Ordnance Survey (c) Crown Copyright 2021. All rights reserved.
Licence number 100022432

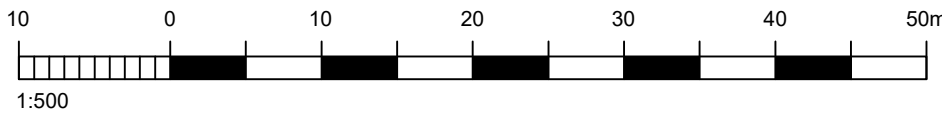

East Elevation
1:100



North Elevation
1:100

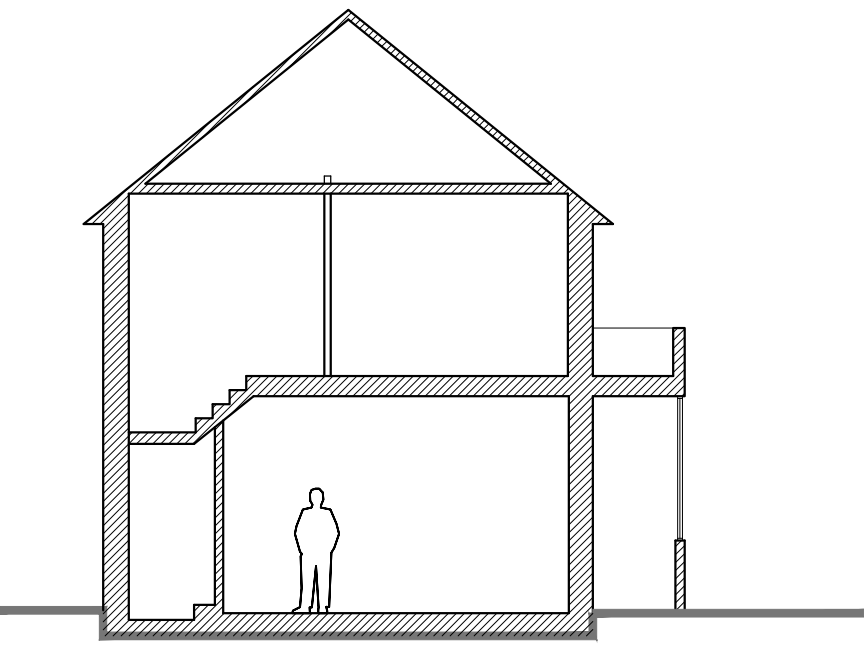

Section A-A
1:100

REV	DATE	AMENDMENT	DRAWN

Helver Davies Architects Ltd
1 The Old Flour Mill,
Emsworth, PO10 7BT
01243 370 715

www.hdarchitects.co.uk mail@hdarchitects.co.uk

PROJECT

92 Sea Avenue
Rustington
West Sussex
BN16 2DL

DRAWING	SCALE
Existing Plans	1:100 @ A1
Existing Elevations	1:100 @ A1
Existing Section	1:100 @ A1
Block Plan	1:500 @ A1
Location Plan	1:1250 @ A1

DATE	September 2017	DRAWN	JF
DRAWING NUMBER	17116 - 001	REVISION	*