


ARUN DISTRICT COUNCIL


No. 12 252 66

RECEIVED 11/9/06

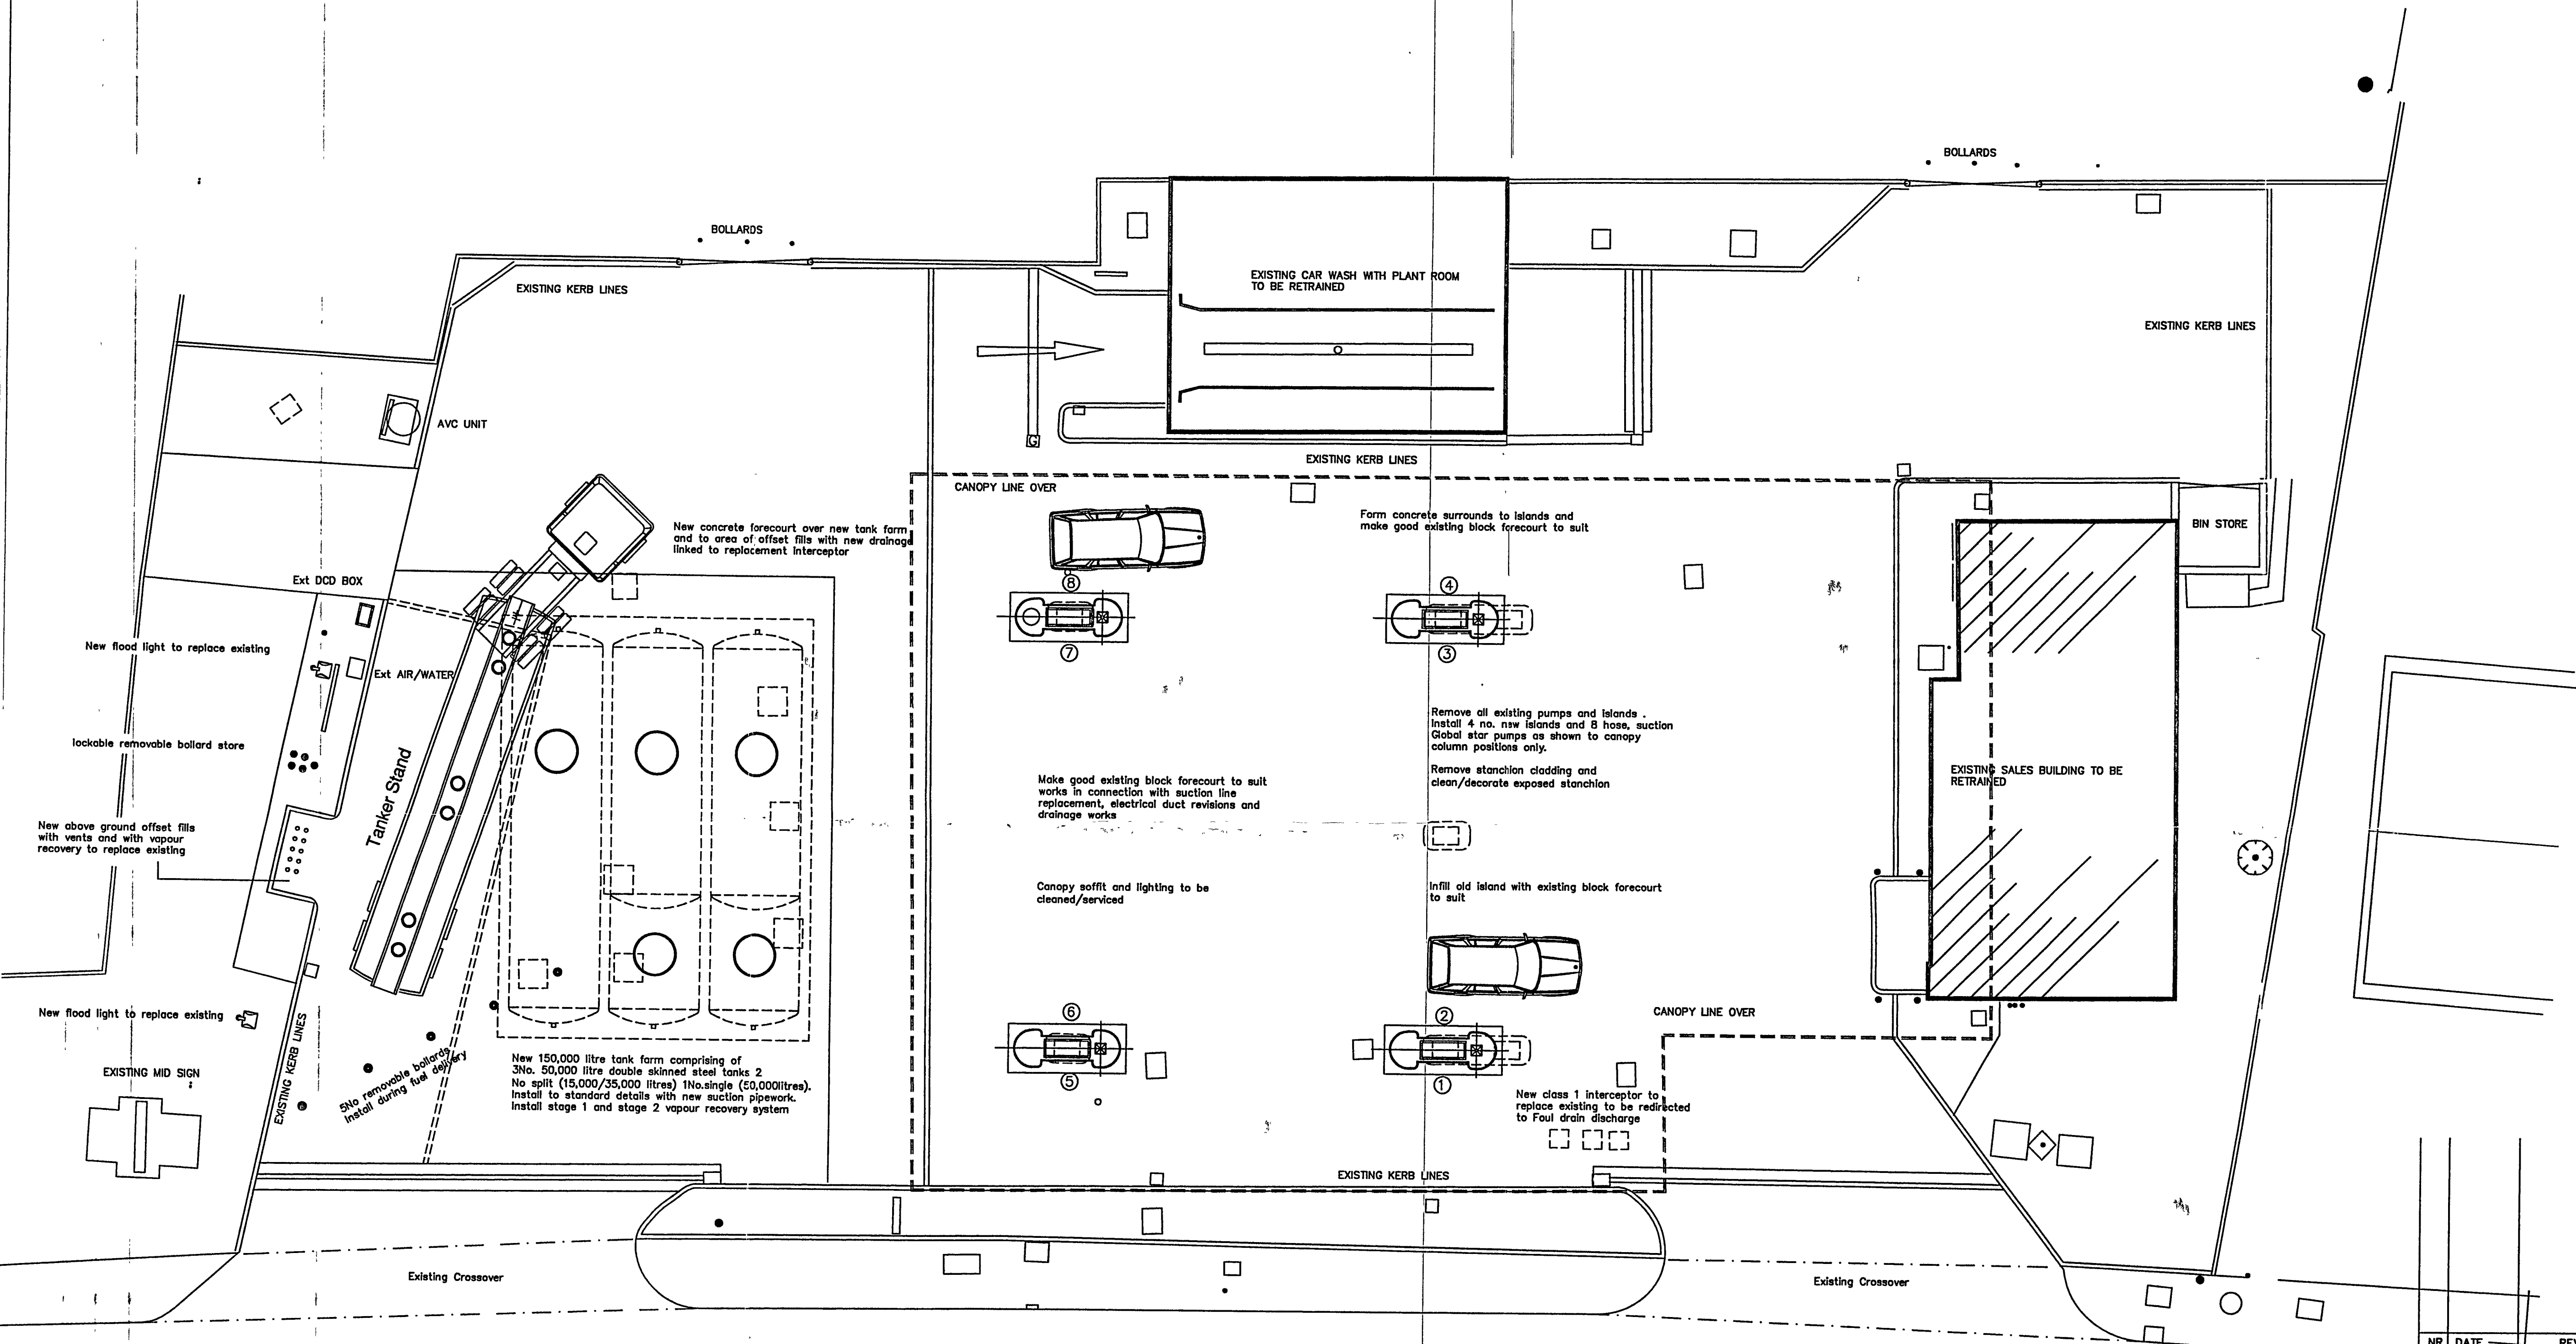

WORTHING ROAD

NR DATE REVISIONS

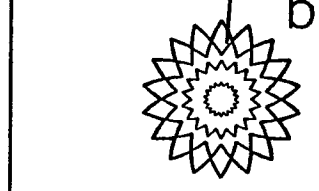

bp
BP OIL UK LTD

BP OIL UK Ltd
Asset Development
WITAN CATE HOUSE
MILTON KEYNES
BUCKS MK9 1ES
Tel No 01908 853000
Fax No 01908 853999

RUSTINGTON S/Stn
WORTHING ROAD
RUSTINGTON WEST SUSSEX
BL16 3NS

DRAWN: RHP
DATE: 01/08/06
DESIGN CHECKED:
DATE:
APPROVED:
DATE:
ATRACK CHECKED:
DATE:
SCALE: 1:100
scaled dimensions should not be taken from this drawing
(APPROPRIATE FOR A1 ONLY)

Proposed Tanks with Associated Works

FILE	DRAWING No	REV
10112-25	10112-25	-

CAD REF: GUNN & PARTNERS

COPYRIGHT BY BP OIL EUROPE. ILLEGAL USE IS PROHIBITED. REPRODUCTION ONLY WITH PERMISSION OF BP.
BP OIL EUROPE ENGINEERING