



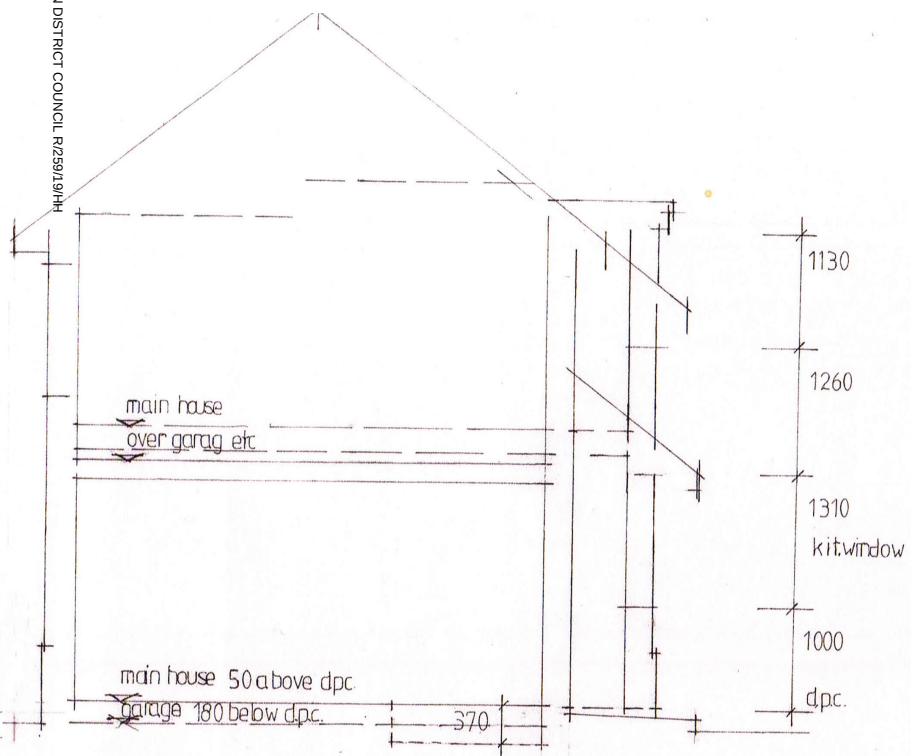

GENERAL CROSS SECTION 1/50

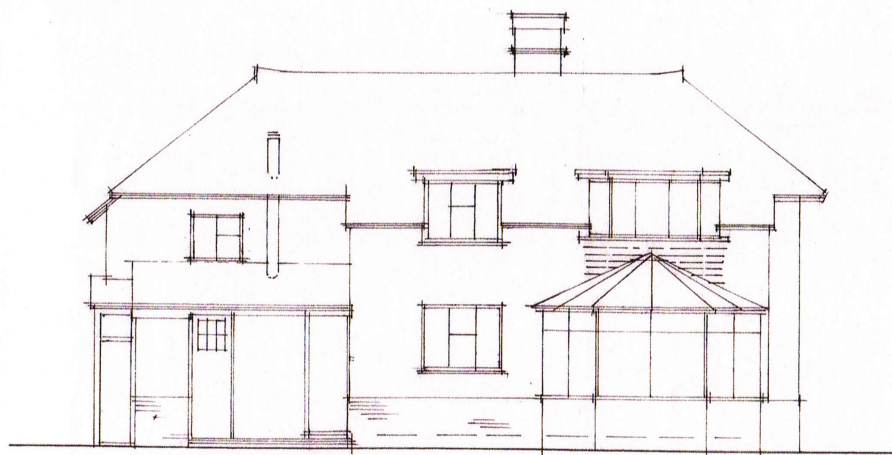

WEST [rear] 1/100

14 SEA AVENUE
RUSTINGTON BN16 2DG

EXISTING REAR ELEVATION

EXISTING SECTION

