


Signage Proposal: East Elevation
Scale 1:425



Signage Proposal: West Elevation
Scale 1:425

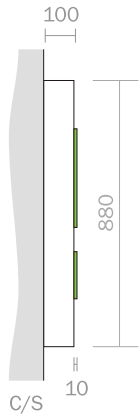

Signs 'E & F'
Scale 1:25

Folded aluminium fascia
Text & logo: Fret cut acrylic text with applied vinyl faces
Illumination to text: To the edges of letters only, via LED
Illumination to logo: To the edge and face, via LED
Note: Static illumination does not exceed 350 candelas per metre square
Cap height for 'L' of Lloyds = 115mm
Logo Height = 325mm
Ground level to underside of sign = 5500mm

E



Proposed

F



Proposed



Existing



Existing



Sign Specialists

sign-specialists.co.uk
19 Oxleasow Road, East Moons Moat,
Redditch, B98 0RE
Telephone : 01527 504 250
Fax : 01527 504 251
enquiries@sign-specialists.co.uk

Colour reference

- White
- Pantone 376C
- Pantone 7483C
- Pantone Cool Grey 10
NCS S5005 - R50B

Typefaces/notes/info

Lighting

Customer

Sainsbury's
Branch: Rustington (2315)

Date drawn - 19.01.2017
Designer - Darren
Location - J:\Sainsburys

Job no - 122383/A5

Rev dates	Rev dates
B) -	H) -
C) -	I) -
D) -	J) -
E) -	K) -
F) -	L) -
G) -	M) -

The designs, illustrations, and photography is the property of Sign Specialists Ltd. The contents are confidential, any form of reproduction, copying, disclosure, modification or distribution without prior written consent is strictly prohibited. Colours and typefaces on drawings may be representative only please refer to the specifications. Visuals shown are artists impressions only and must not be taken as an exact representation of the completed signage on site.



Drawing to be viewed/printed at A3