


This drawing and its contents are the strict copyright of Architectura Design. No reproduction without permission. Do not scale. Written dimensions to be used where given. All dimensions and details to be checked on site. FOR PLANNING PURPOSES ONLY




North Elevation



East Elevation

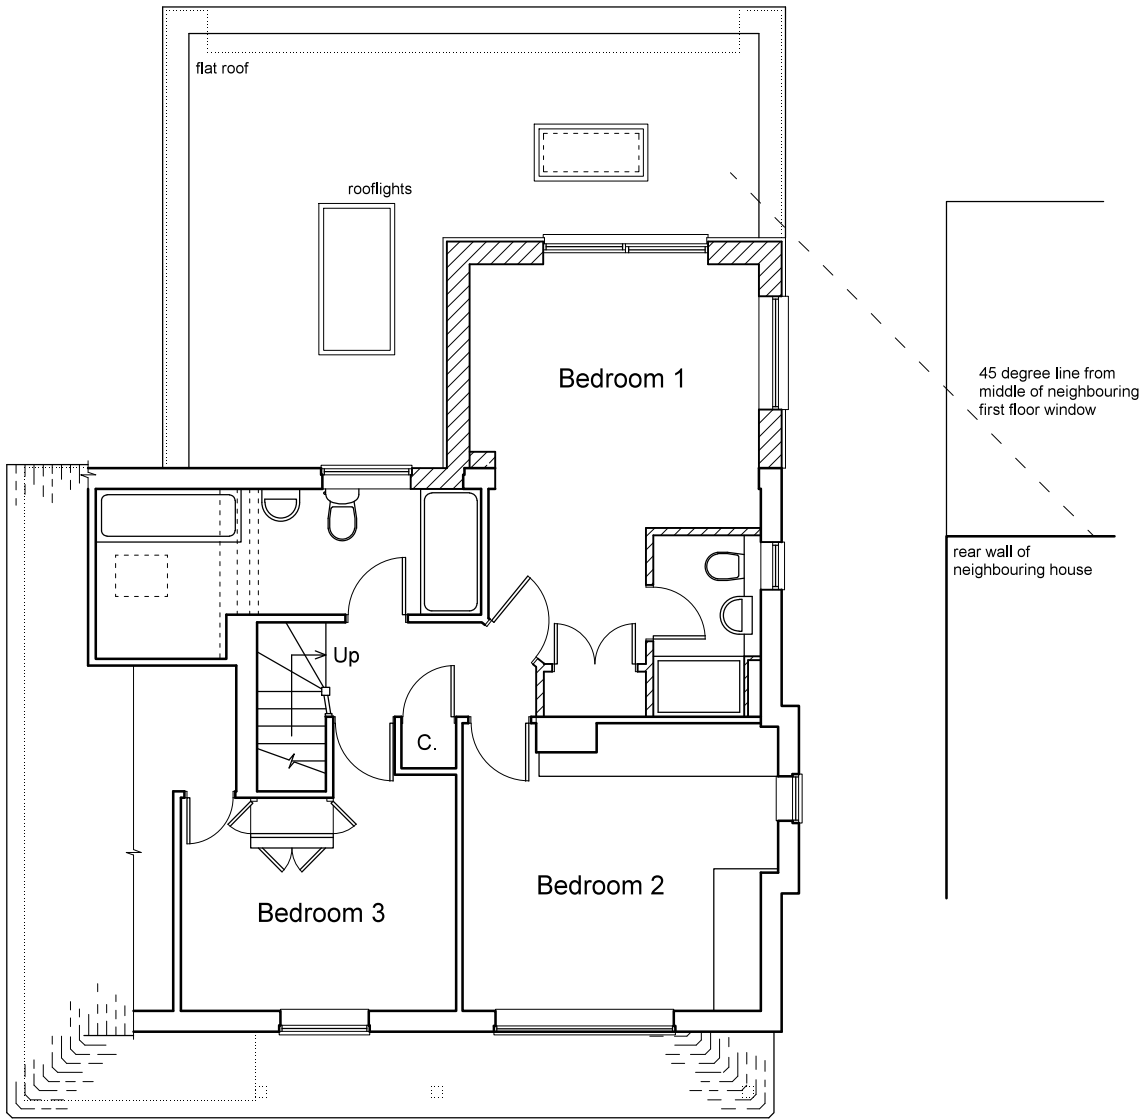

First Floor Plan

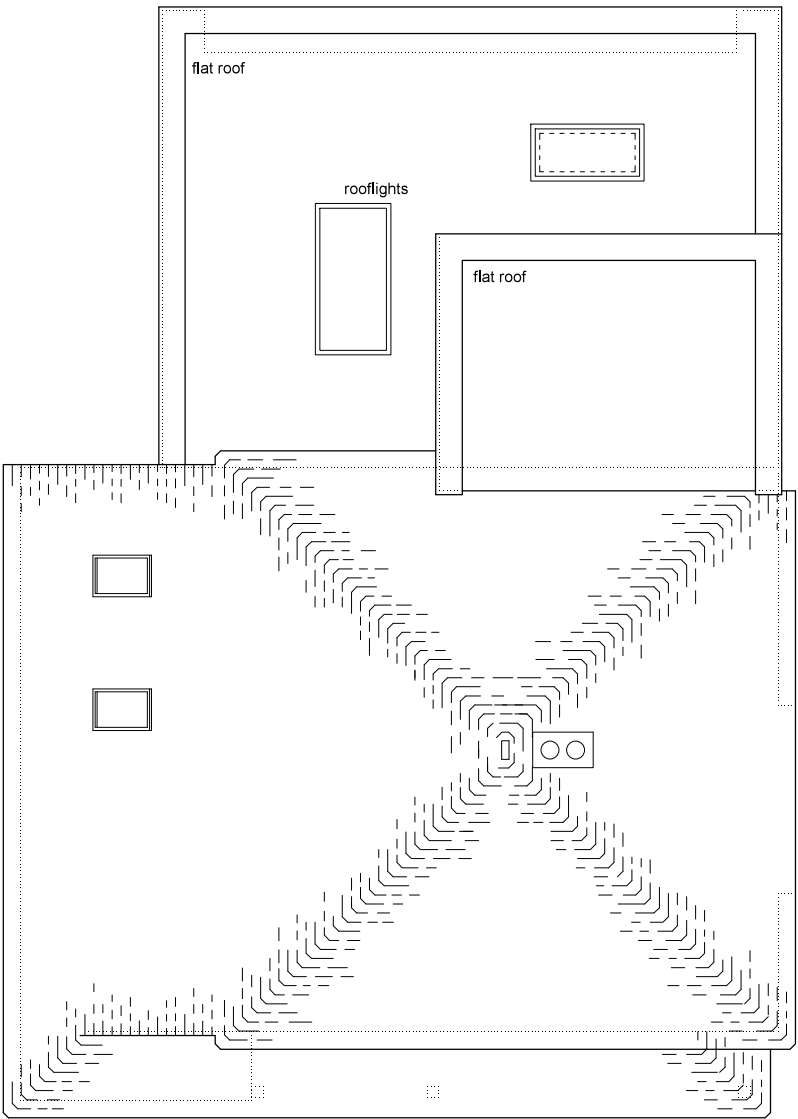

Roof Plan

0 1 2 3 4 metres

Architectura
Architectural Design & Drawing Service

Proposed Extension and Alterations
at 7 Harsfold Road, Rustington
for Mr and Mrs K Smith
Drawing P02 October 2018 Scale 1:100 @ A3
Survey Drawing - First Floor & Roof Plans & Elevations