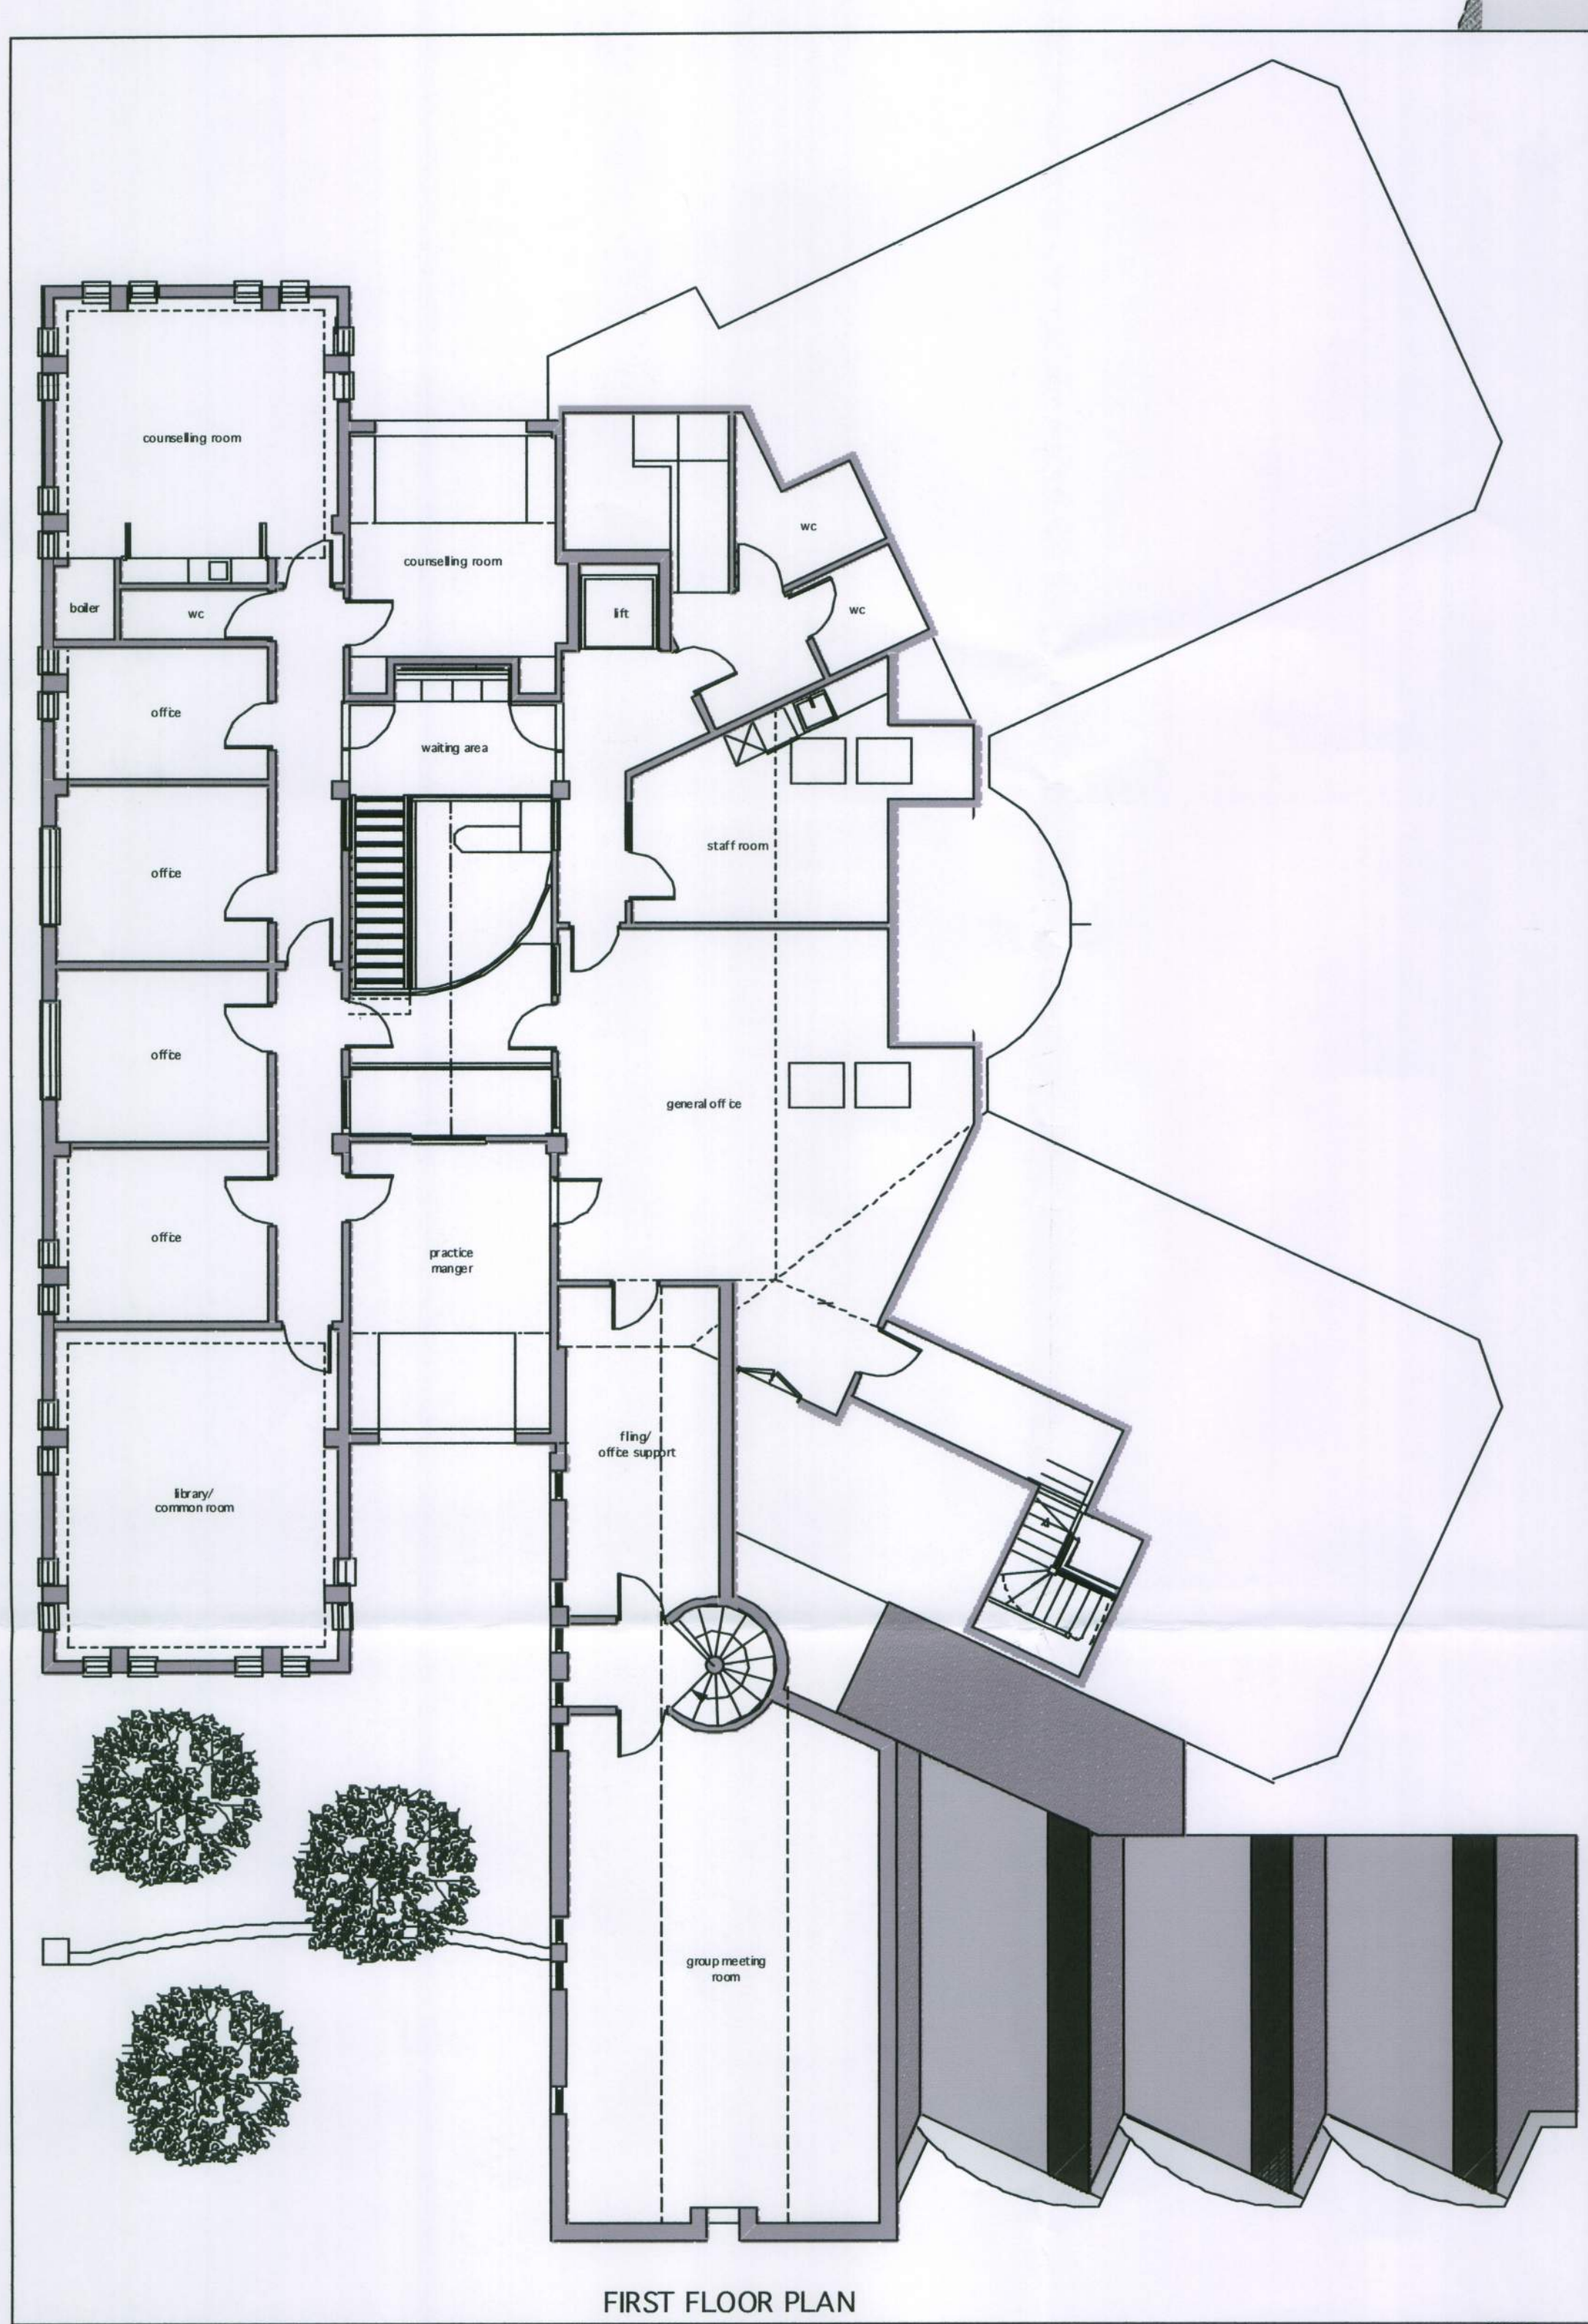
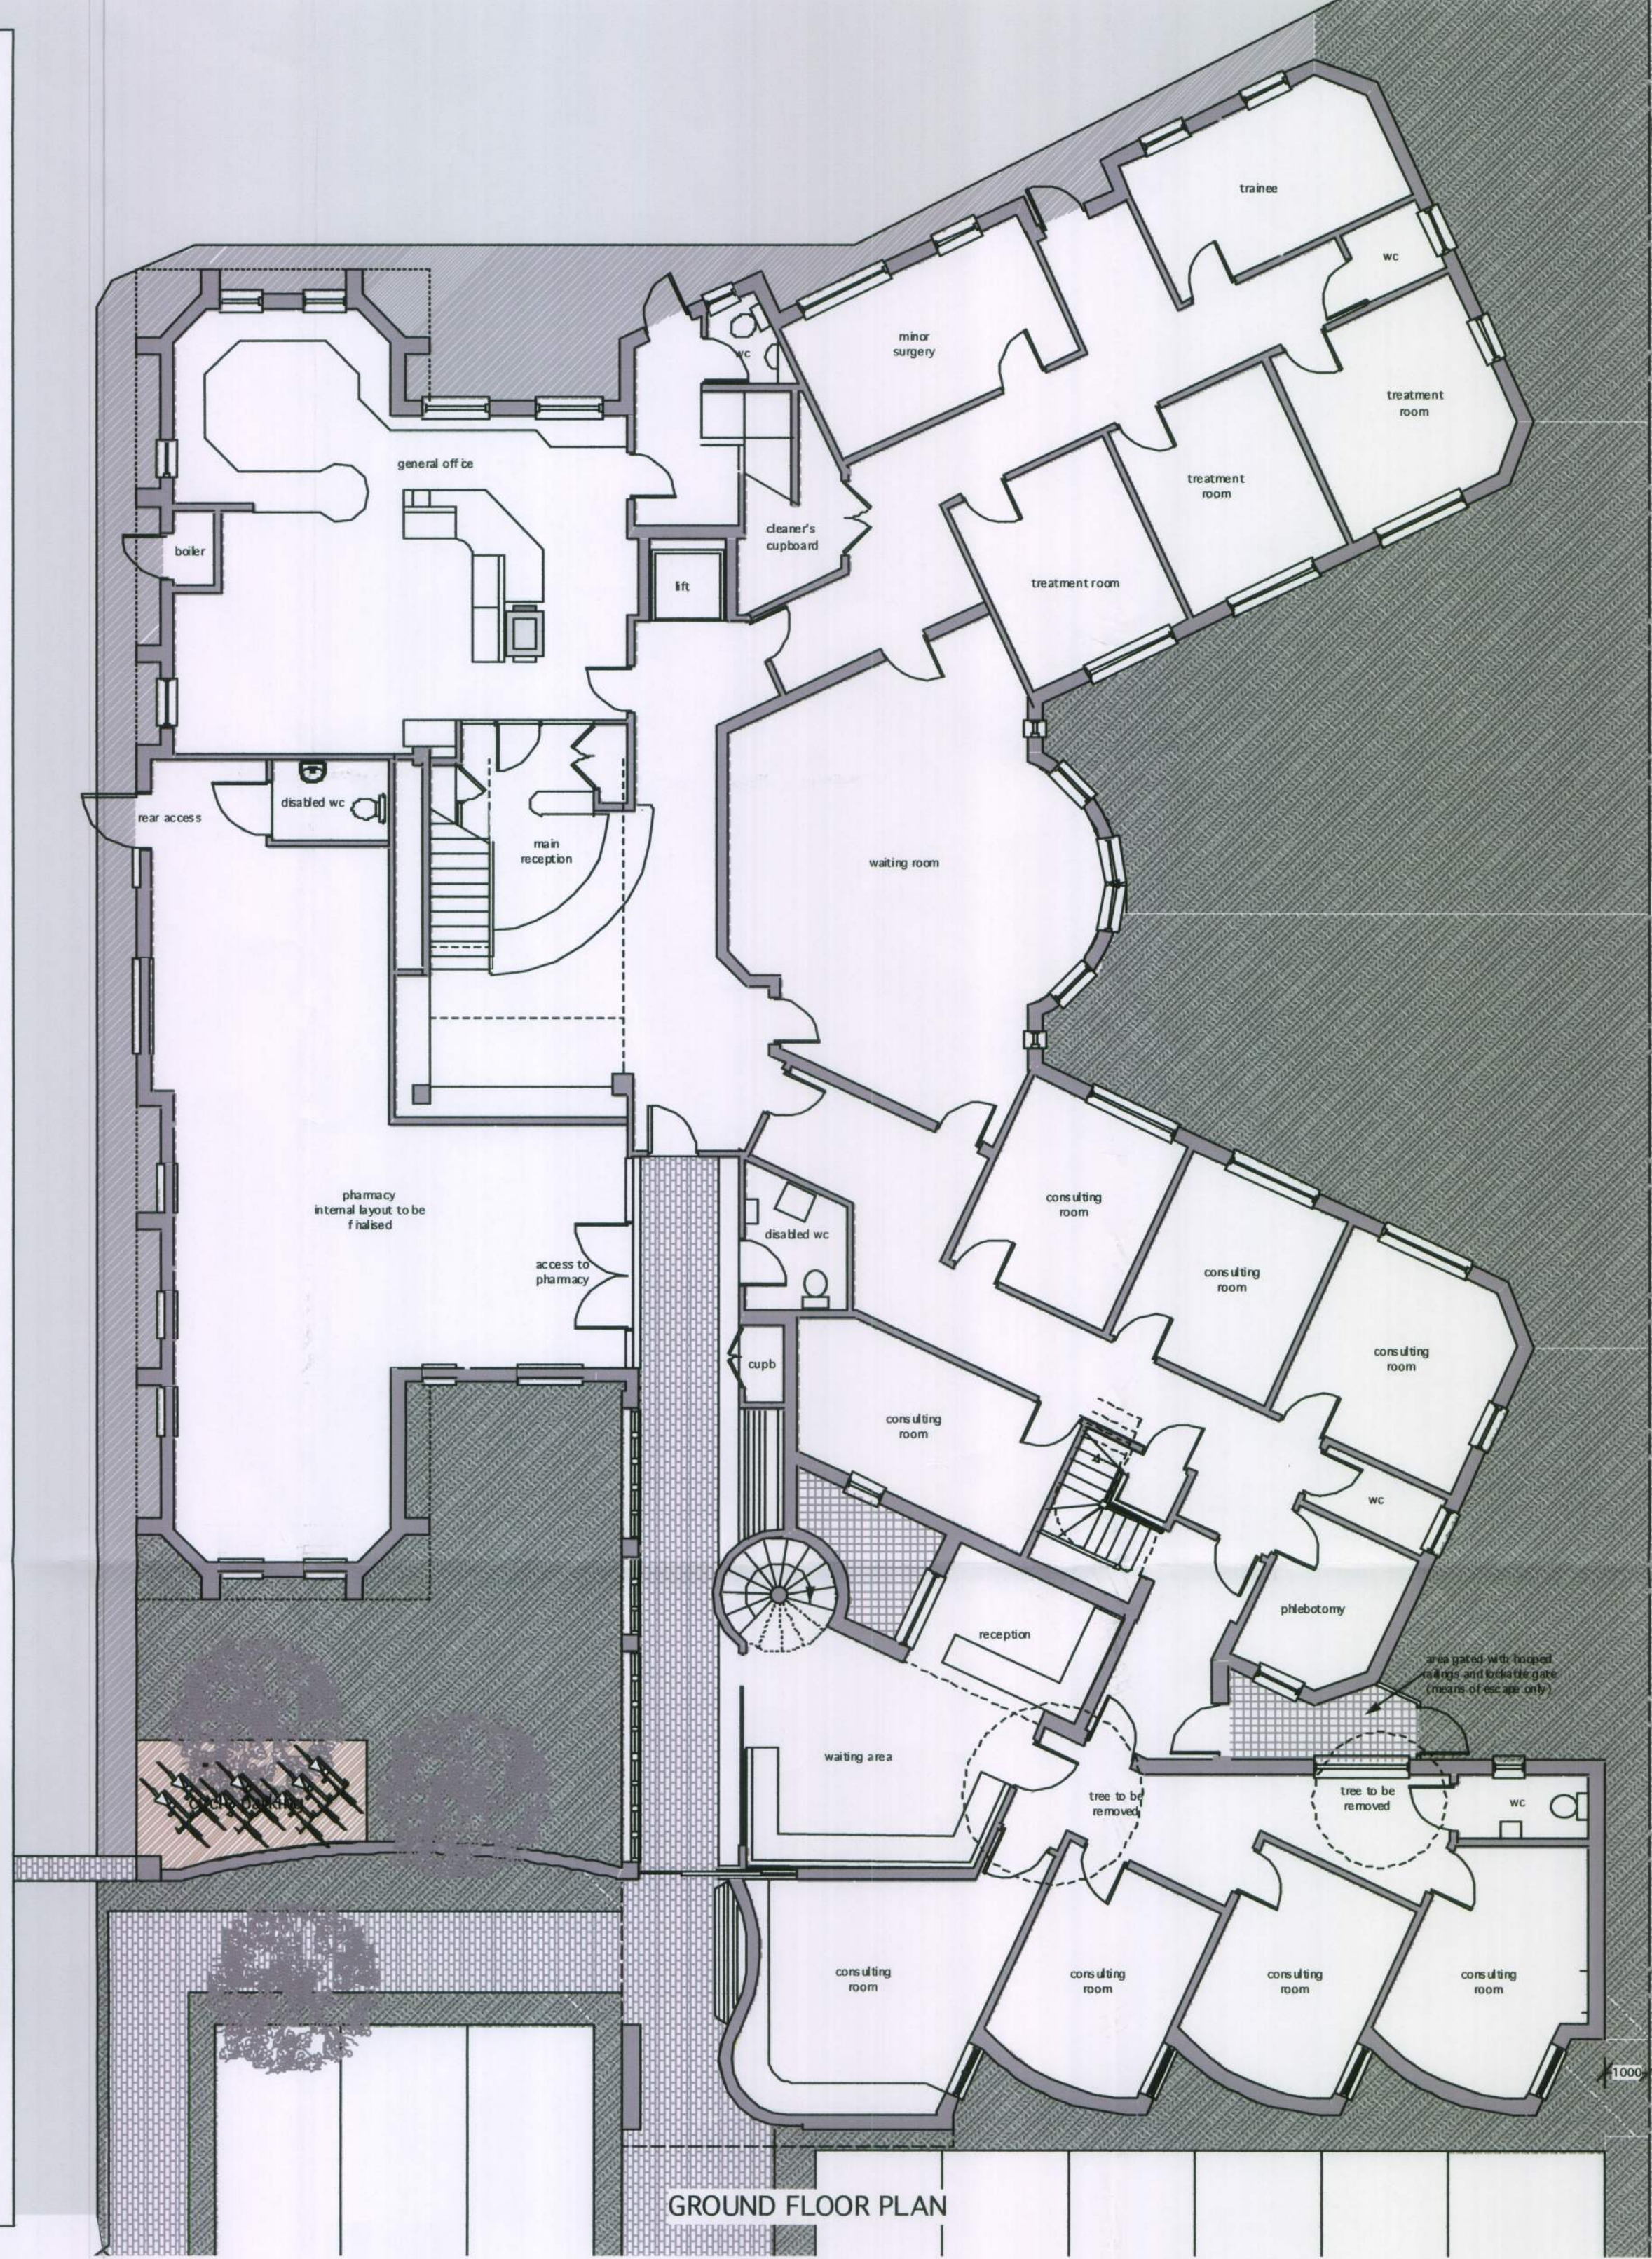
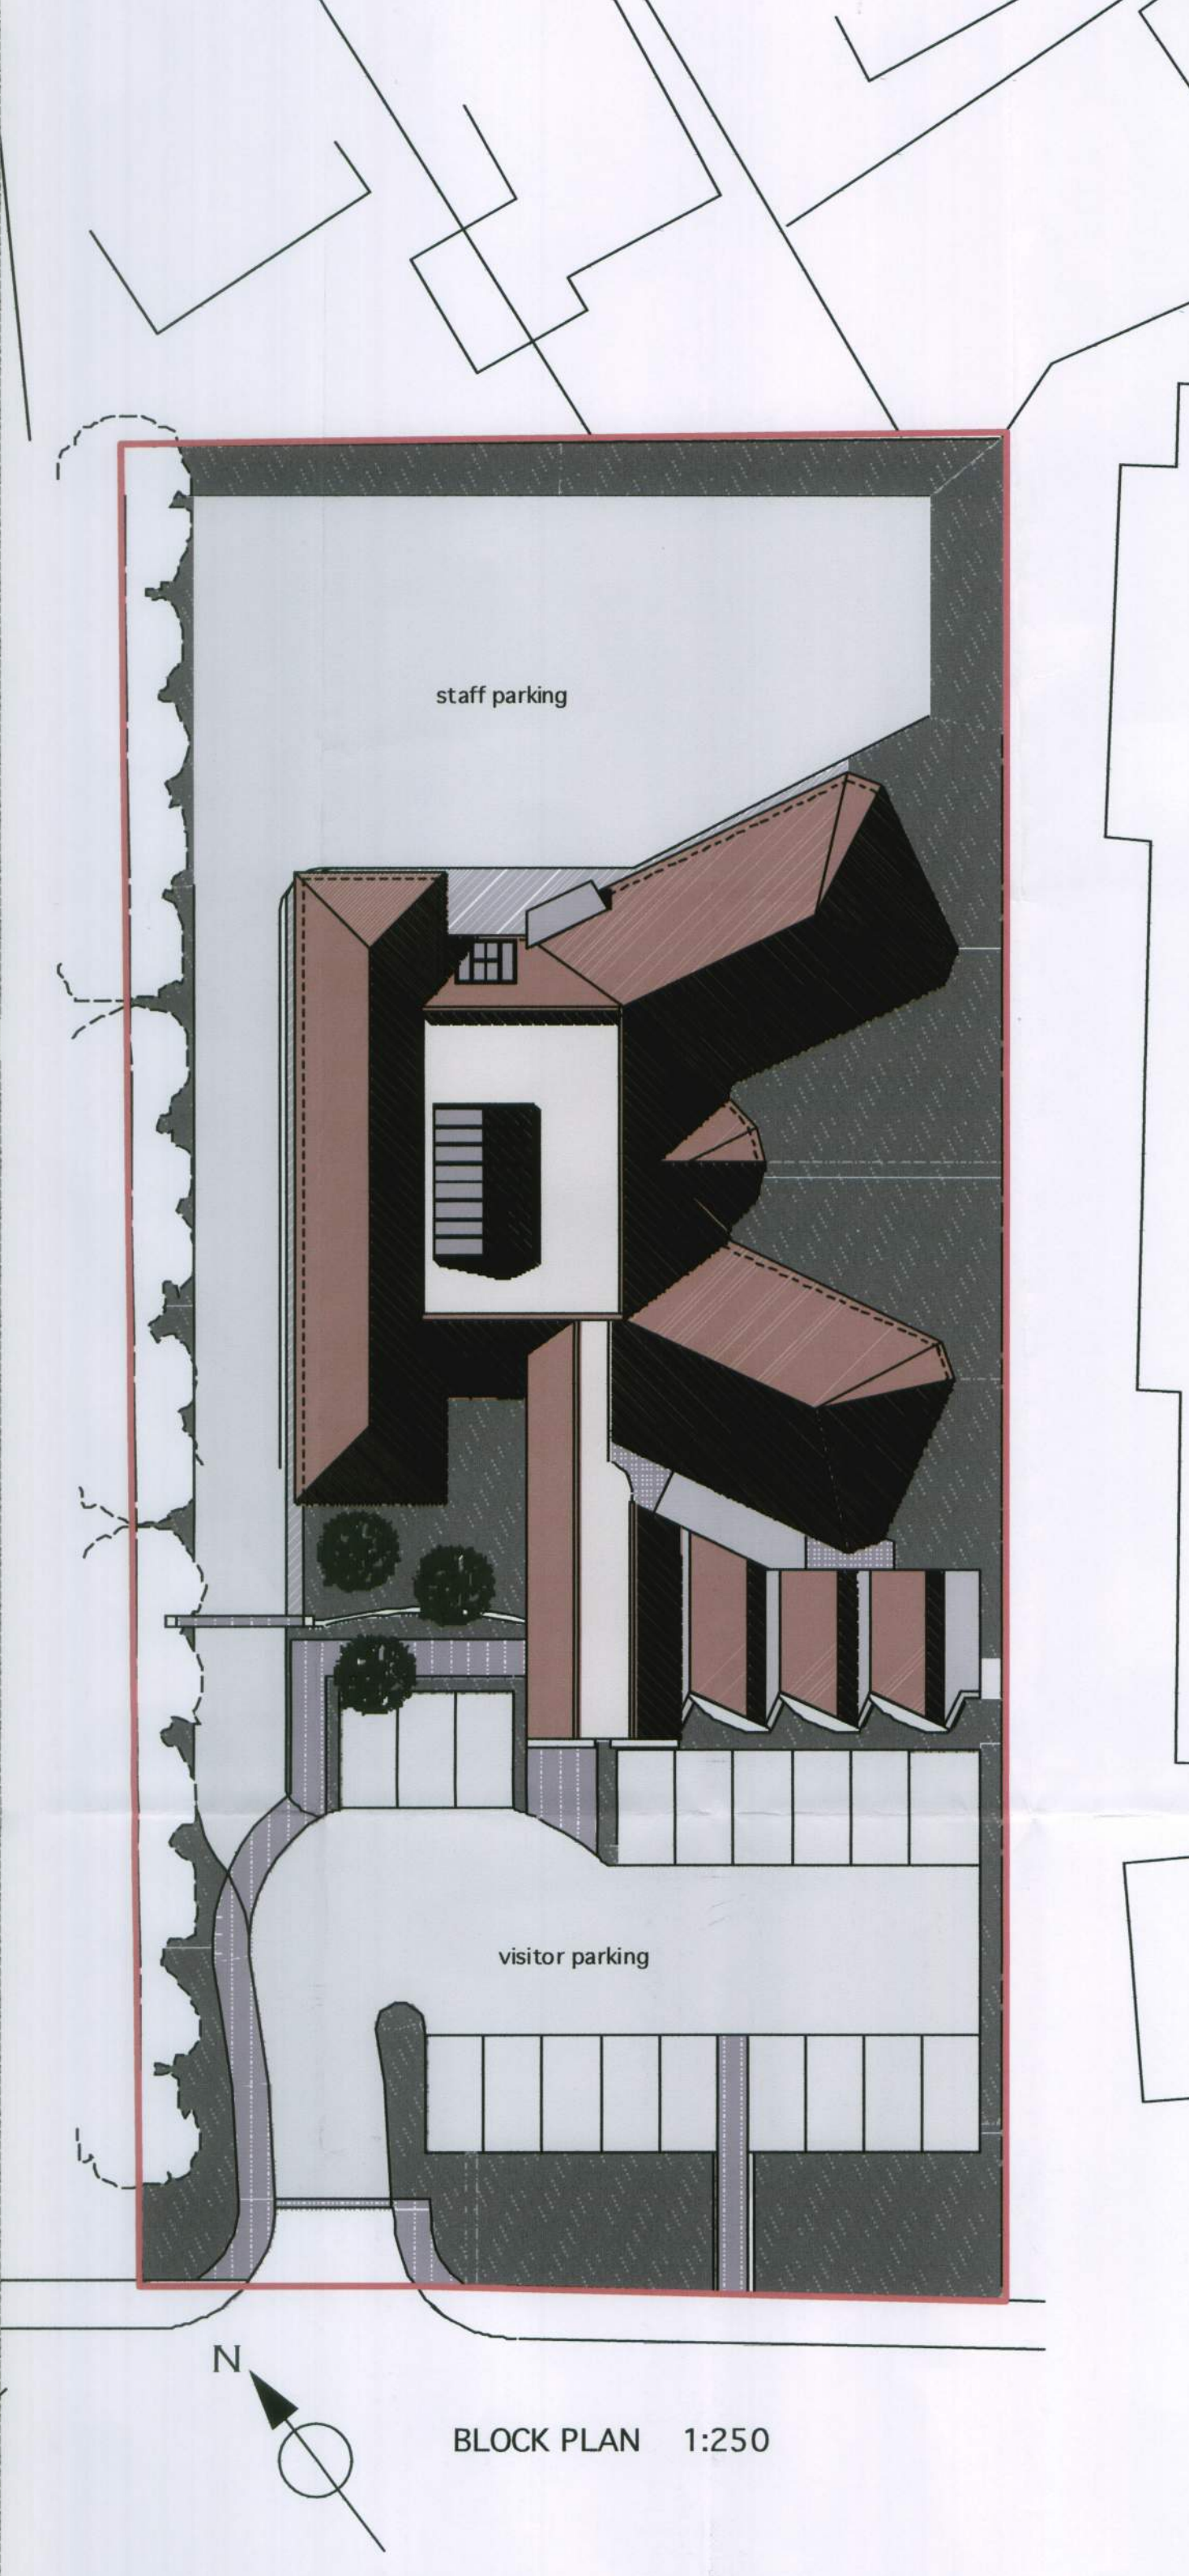


REVISION D - 20/09/2010 - INTERNAL LAYOUT AMENDED TO SHOW PHARMACY
 REVISION C - 19/09/2008 - INTERNAL LAYOUT AMENDED TO SHOW PHARMACY
 REVISION B - 04/01/2007 - AMENDED PLANNING DOCUMENT ENCLOSURE AT SIDE ENTRANCE ADDED
 REVISION A - 23/11/2006 - PLANNING DOCUMENT

AS PROPOSED
WESTCOURT MEDICAL CENTRE, RUSTINGTON
 DRAWING NO 06.25/102D SCALE 1 : 250/100 @A1 DATE NOV 2006
GILES JOLLANDS Architect
 NORTH MARDEN BARN, NORTH MARDEN, CHICHESTER, WEST SUSSEX PO18 9JU
 TEL 01243 535 444