




front elevation
east

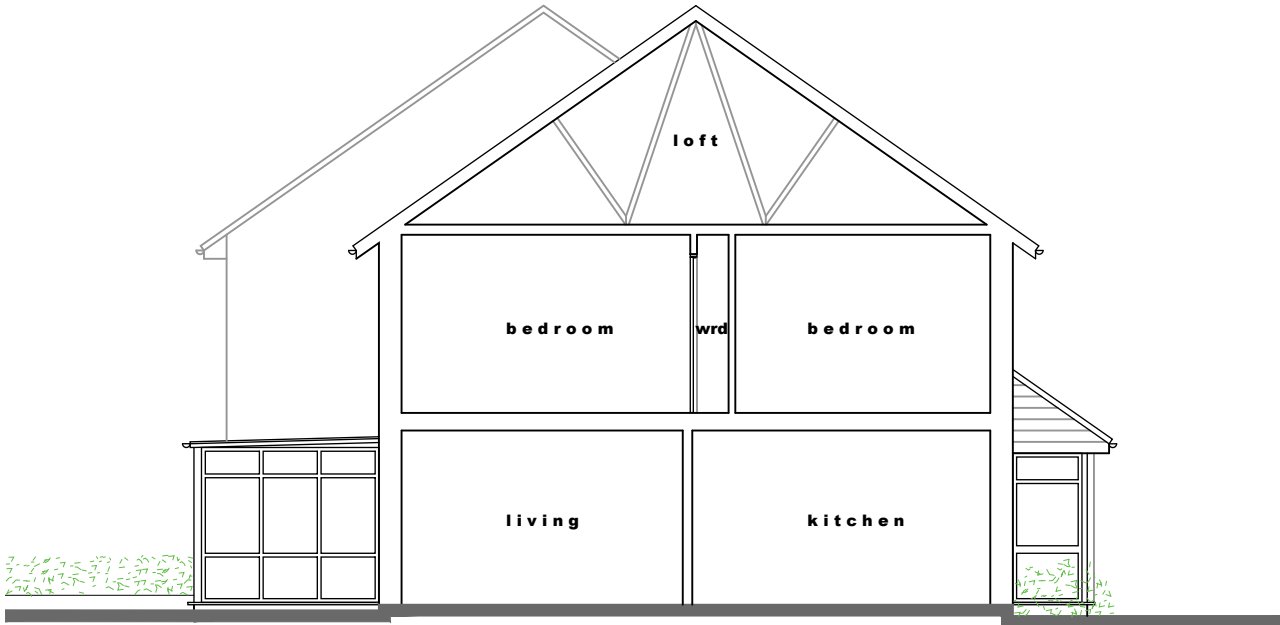


part section / elevation
south



rear elevation
west

profiled interlocking concrete roof tiles
exposed truss rafter feet with black rainwater goods
white UPVC windows & doors
face brickwork

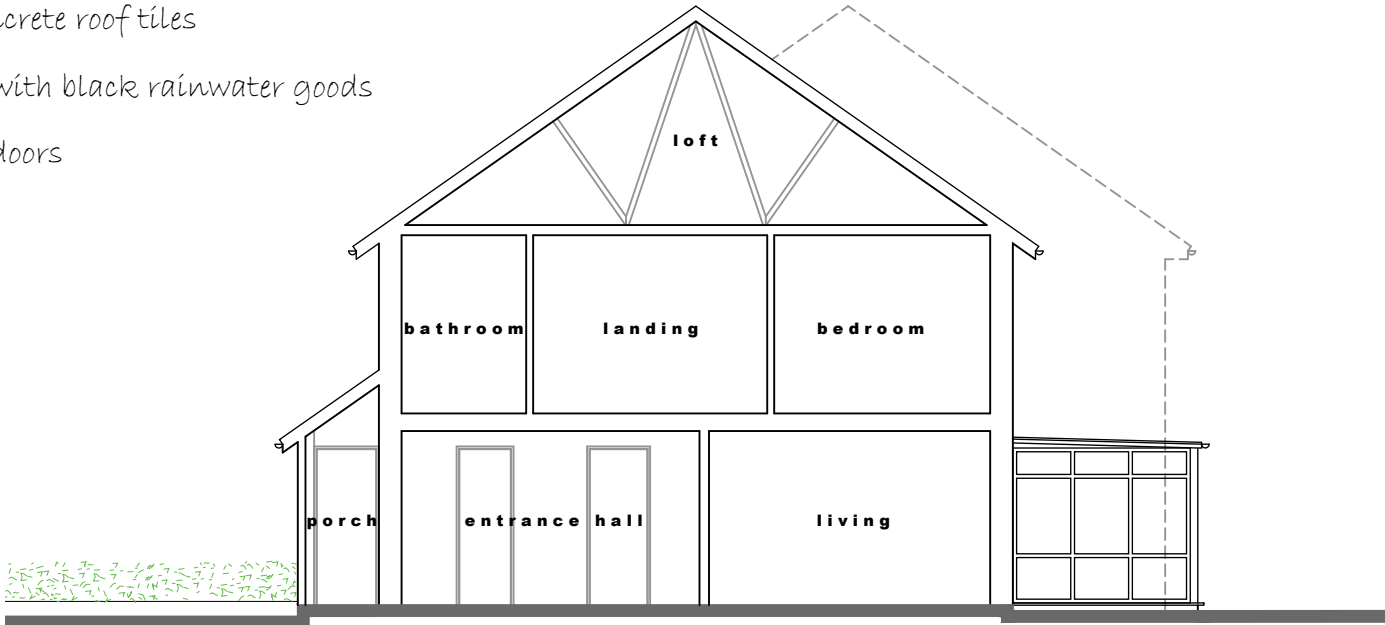

part section / elevation
north

neighbour dashed for clarity



notes + revisions				client + project	title	scale	number
				Mr. & Mrs. Bird		1 : 100 @ A3	2143.S04
				37 Church Road			
				Rustington, Littlehampton	Existing Front, Rear + Side Elevations	20.09.2021	
							SURVEY