




front elevation
east

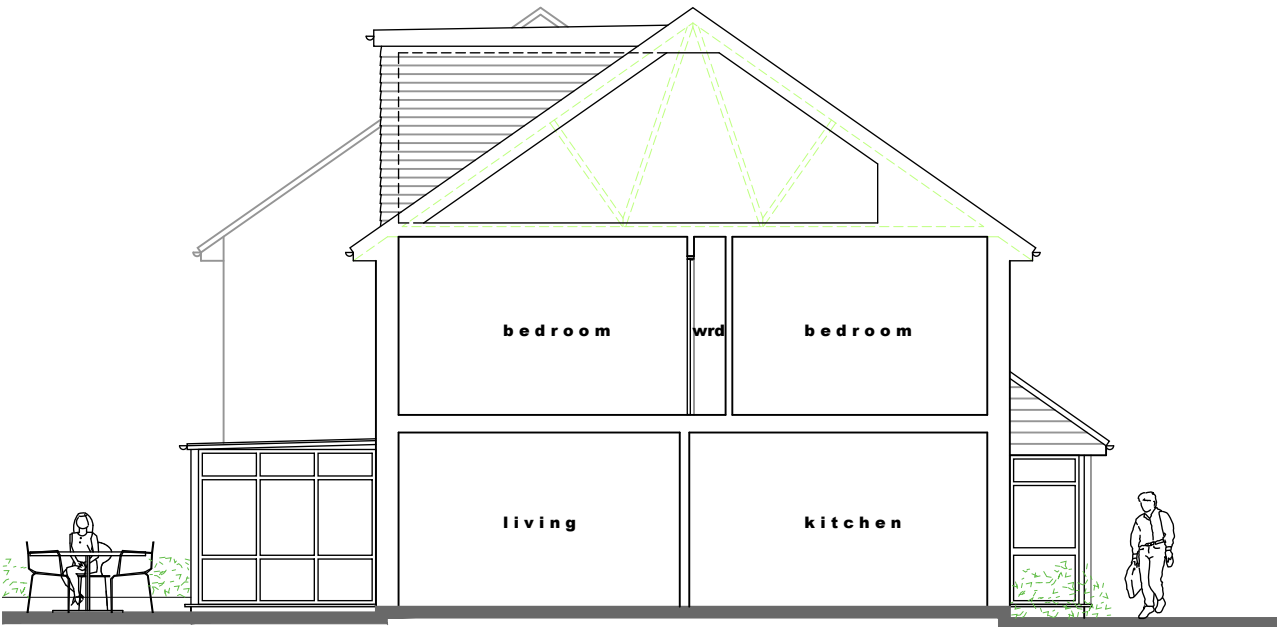

part section / elevation
south



rear elevation
west

profiled interlocking concrete roof tiles
plain concrete tile hanging to dormer cheeks
white UPVC soffits + fascias with black rainwater goods
white UPVC windows & doors
face brickwork



part section / elevation
north

neighbour dashed for clarity



notes + revisions				client + project		title		scale	number
				Mr. & Mrs. Bird		Proposed Front, Rear + Side Elevations		1 : 100 @ A3	2143.PL04
				37 Church Road				date	status
				Rustington, Littlehampton				20.09.2021	PLANNING