


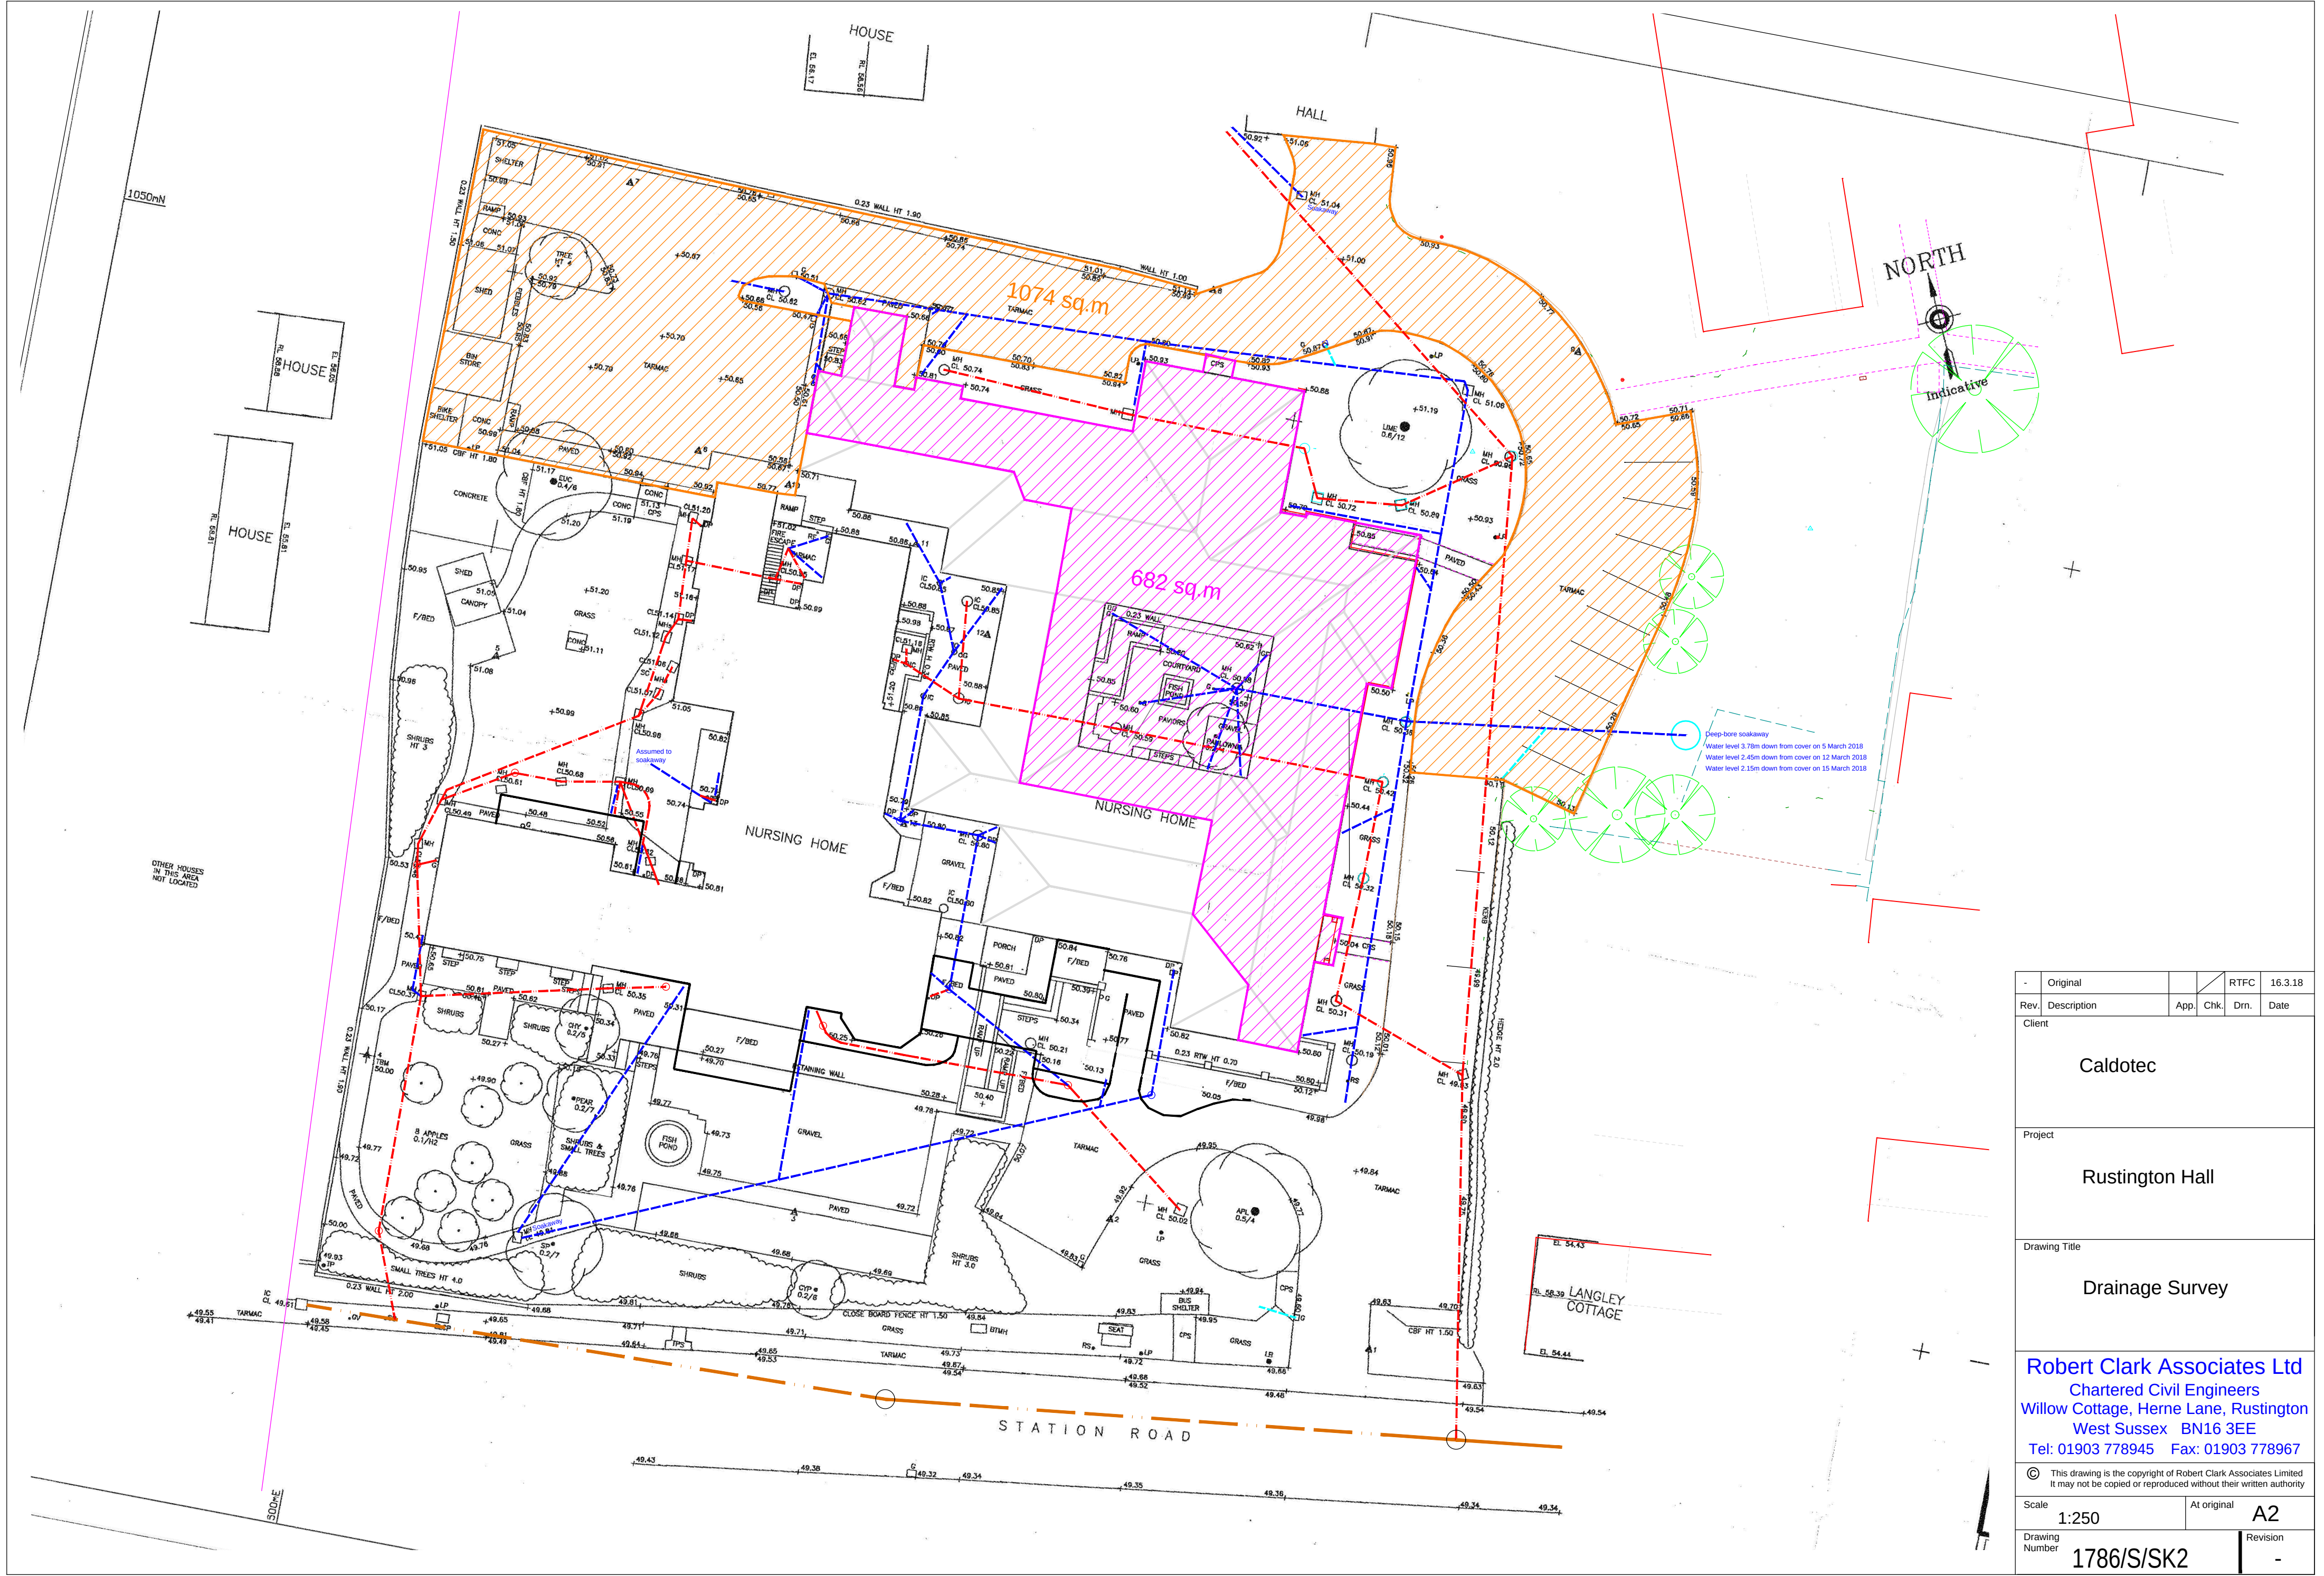

|   |             |      |             |      |          |
|---|-------------|------|-------------|------|----------|
| -   | Original    |      |             | RTFC | 16.3.18  |
| Rev.   | Description | App. | Chk.        | Drn. | Date     |
| Client   |             |      |             |      |          |
| Caldotec   |             |      |             |      |          |
| Project   |             |      |             |      |          |
| Rustington Hall   |             |      |             |      |          |
| Drawing Title   |             |      |             |      |          |
| Drainage Survey   |             |      |             |      |          |
| Robert Clark Associates Ltd<br>Chartered Civil Engineers<br>Willow Cottage, Herne Lane, Rustington<br>West Sussex BN16 3EE<br>Tel: 01903 778945 Fax: 01903 778967 |             |      |             |      |          |
| © This drawing is the copyright of Robert Clark Associates Limited<br>It may not be copied or reproduced without their written authority                          |             |      |             |      |          |
| Scale   | 1:250       |      | At original |      | A2       |
| Drawing Number   | 1786/S/SK2  |      |             |      | Revision |
|   |             |      |             |      | -        |