


45 Sea Lane

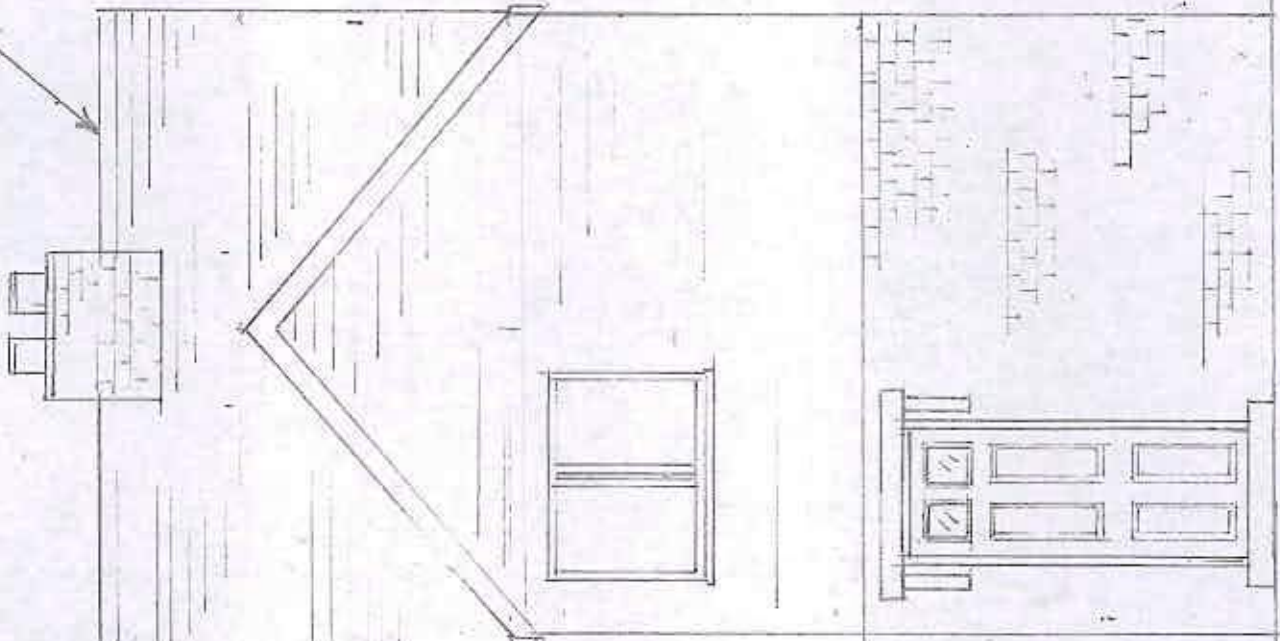


Rear flint
Boundary wall

Boundary
fence

EXISTING
G.L.


PROPOSED
GARDEN ROOM

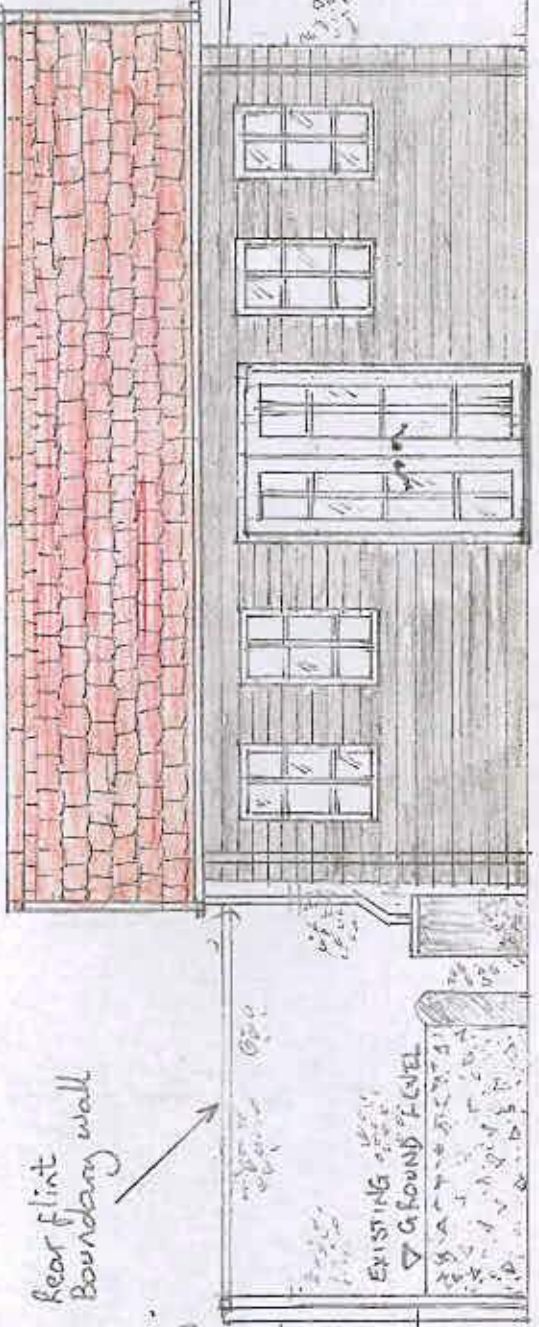

EXISTING
GROUND LEVEL

EXISTING
GROUND
LEVEL

The Old Barn
Cudlow Avenue

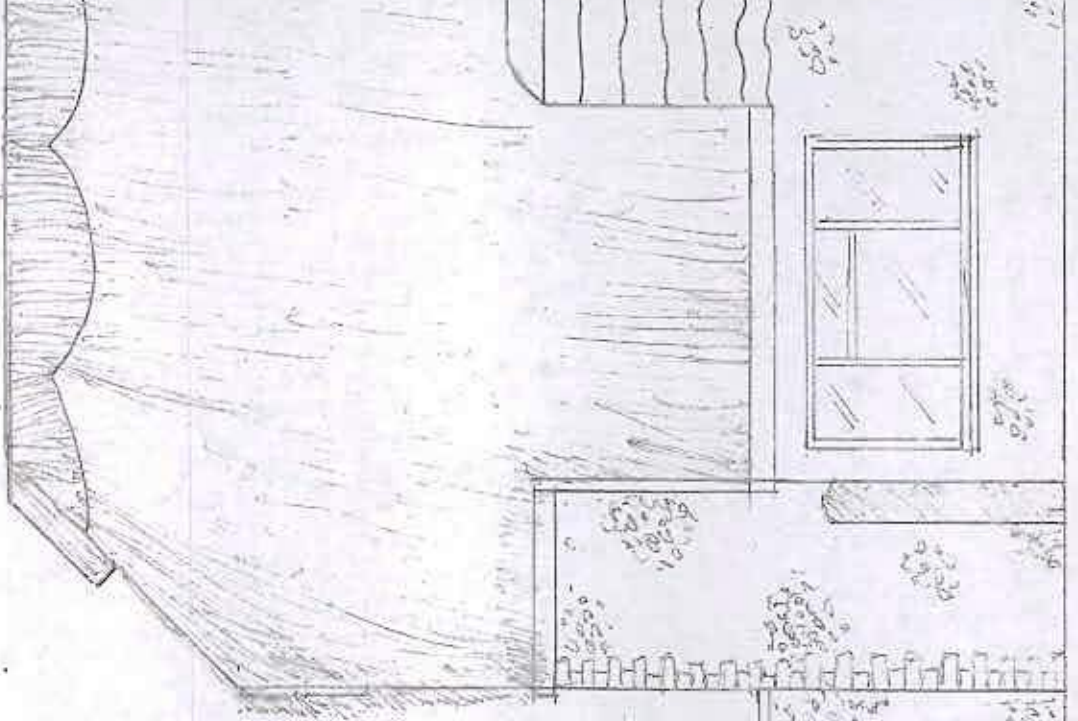

PROPOSED GARDEN ROOM

47, SEA LANE, RUSTINGTON

PROPOSED WEST ELEVATION

SCALE: 1:50

PLAN No. 03