



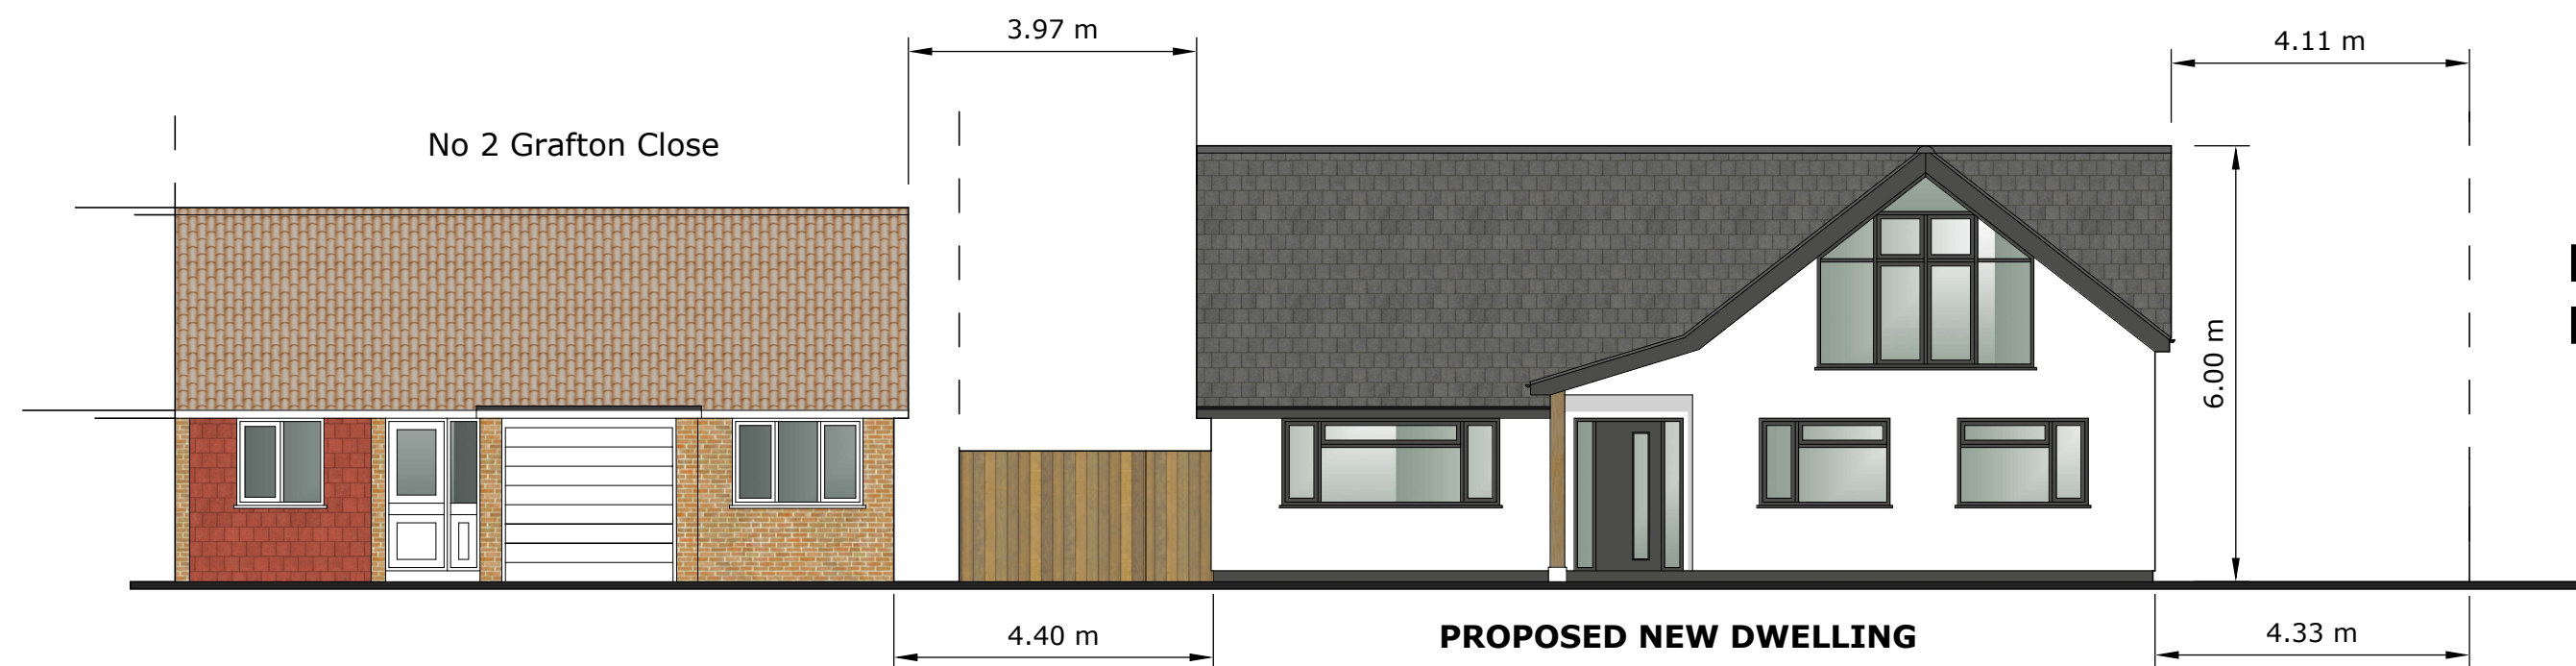

**ELEVATION STREET SCENE
NORTH FACING**

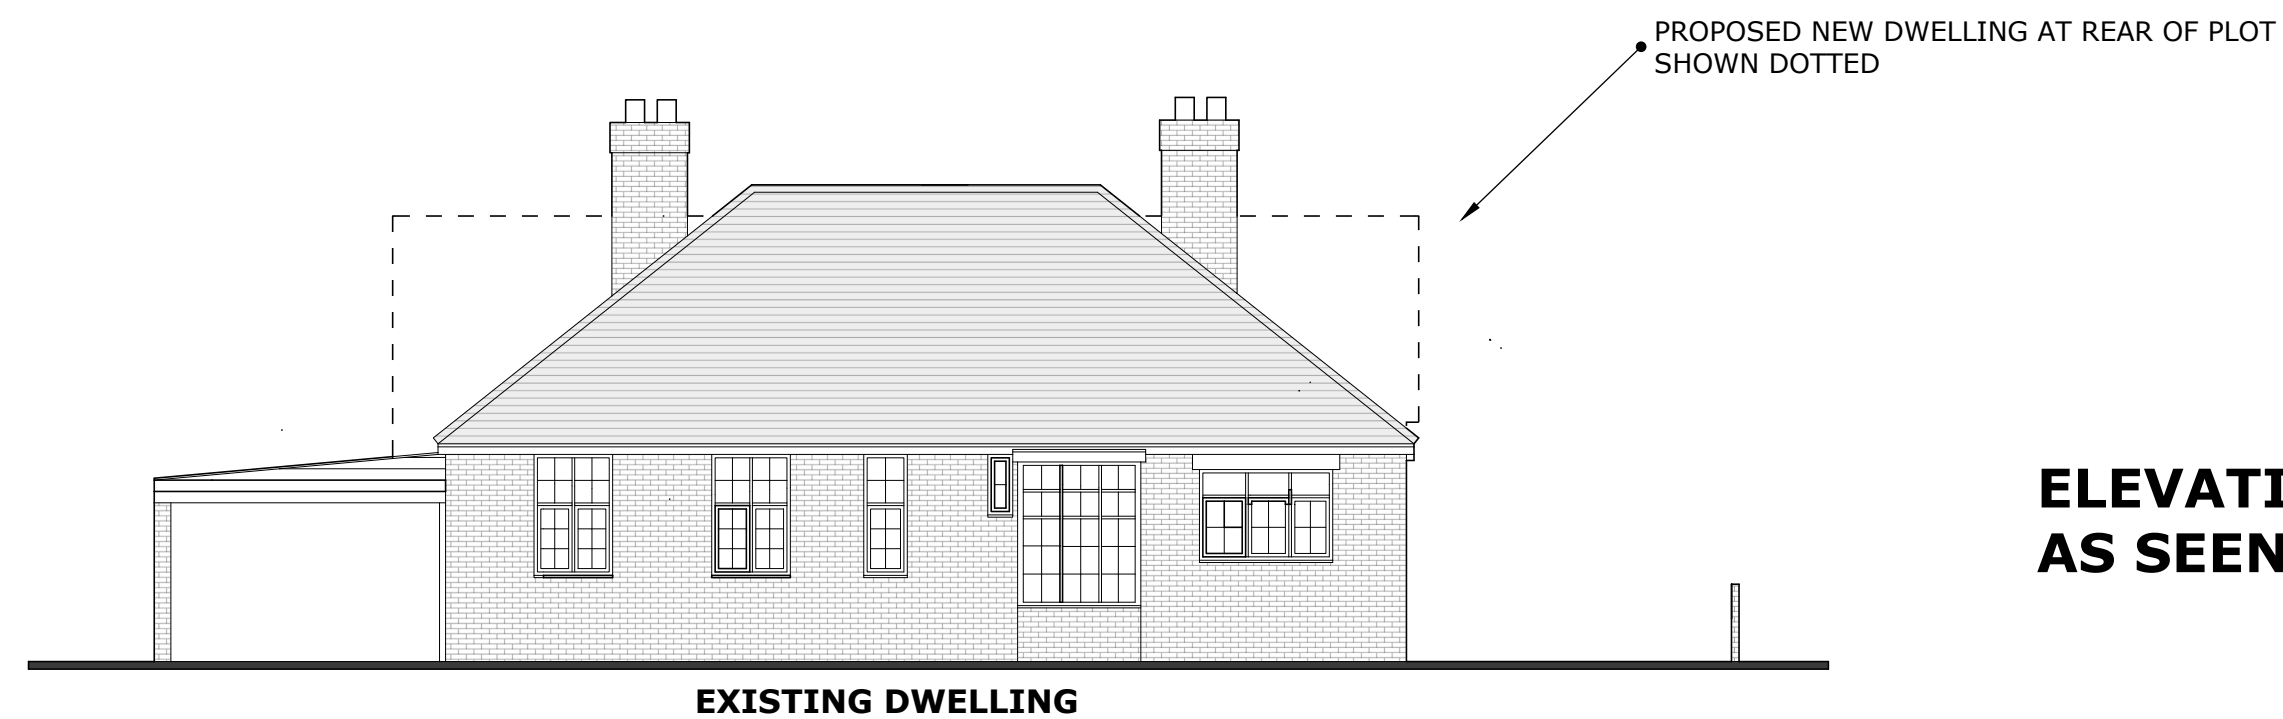

**ELEVATION STREET SCENE
AS SEEN FROM MANOR ROAD**