

1/100 scale on A2



16  
14  
STREET VIEW  
as Proposed



SECTION THROUGH NEW BEDROOM  
as Proposed




FRONT  
as Proposed




SIDE  
as Proposed




REAR  
as Proposed

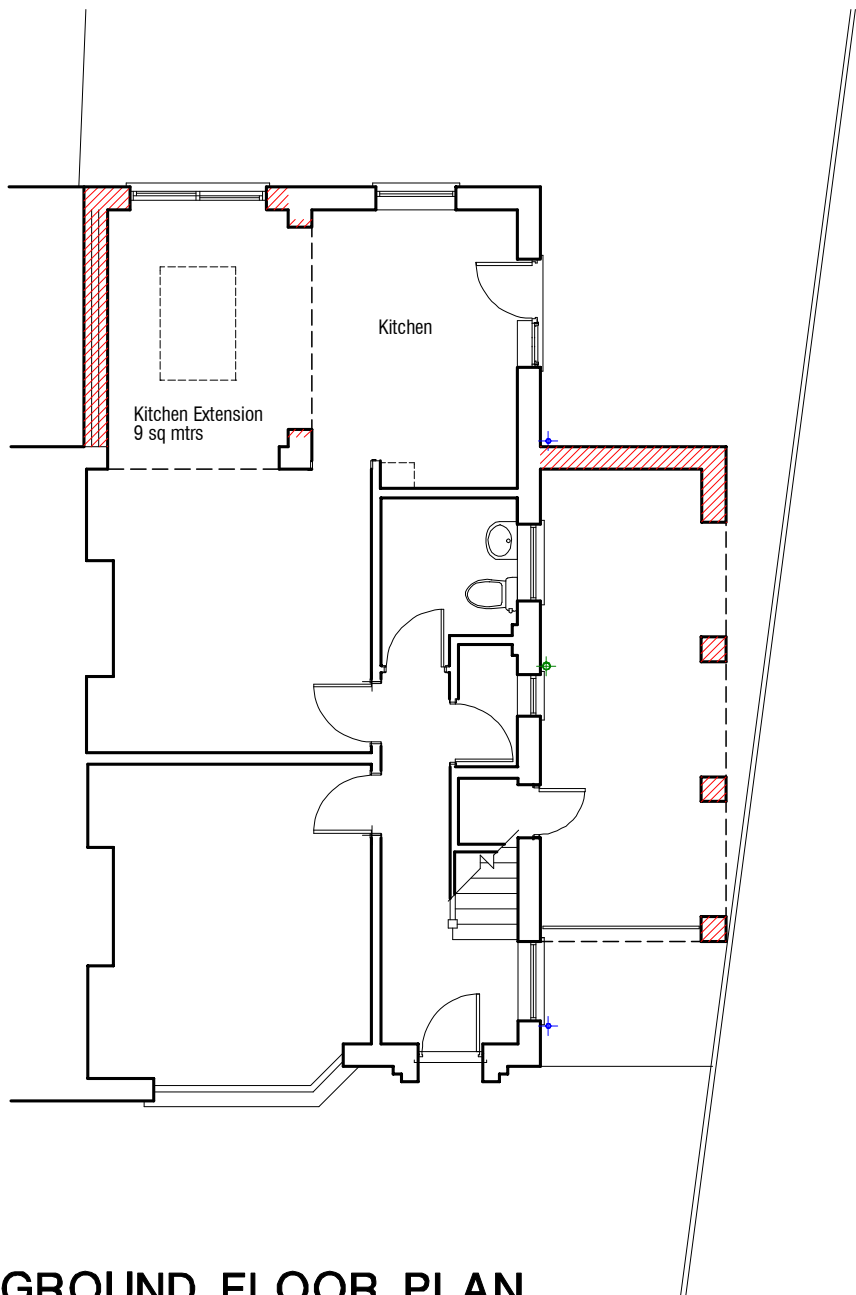


GROUND FLOOR PLAN  
as Proposed

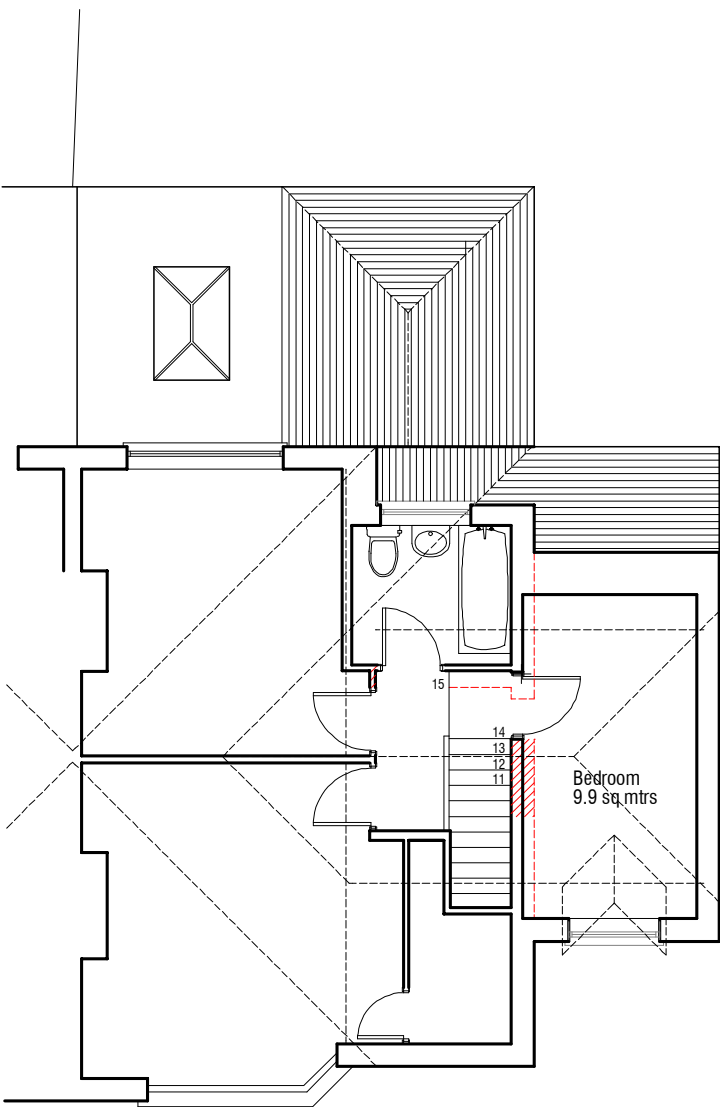

FIRST FLOOR PLAN  
as Proposed

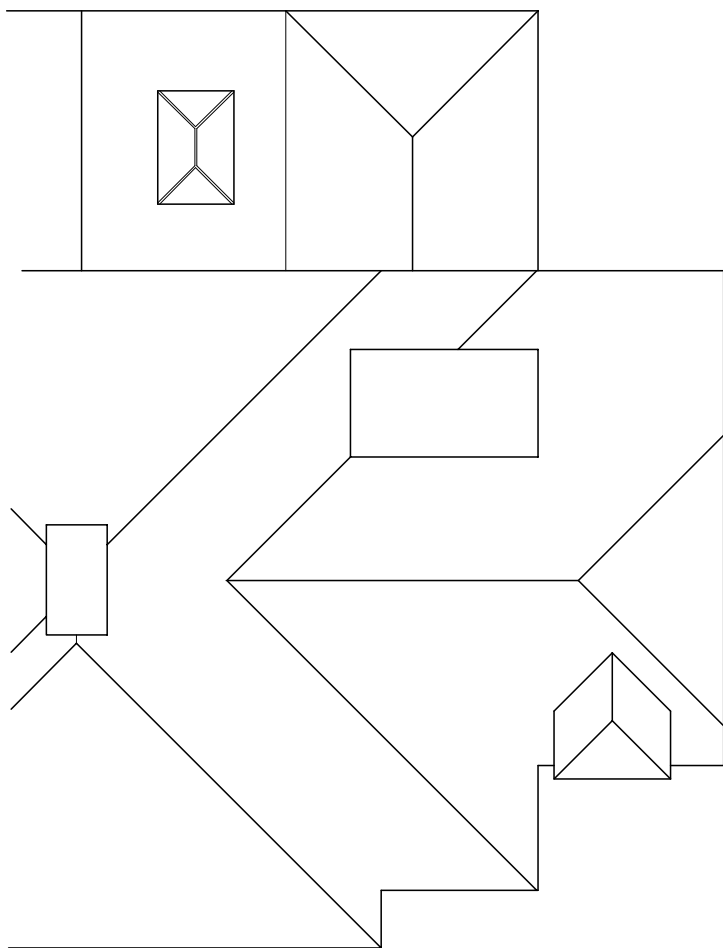

ROOF PLAN  
as Proposed

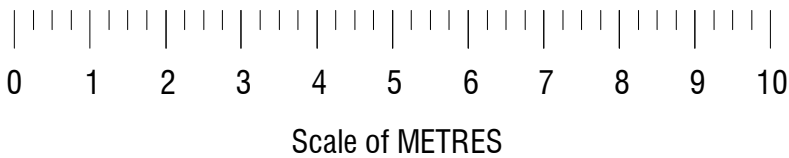

14 Glenville Road, Rustington - Proposed Side and Rear Extensions

Dwg: Rsx 22 14 Gvl 02  
Copyright © 2022  
R.Brown  
4 Norfolk Place  
Littlehampton  
Sussex BN17 5PD