


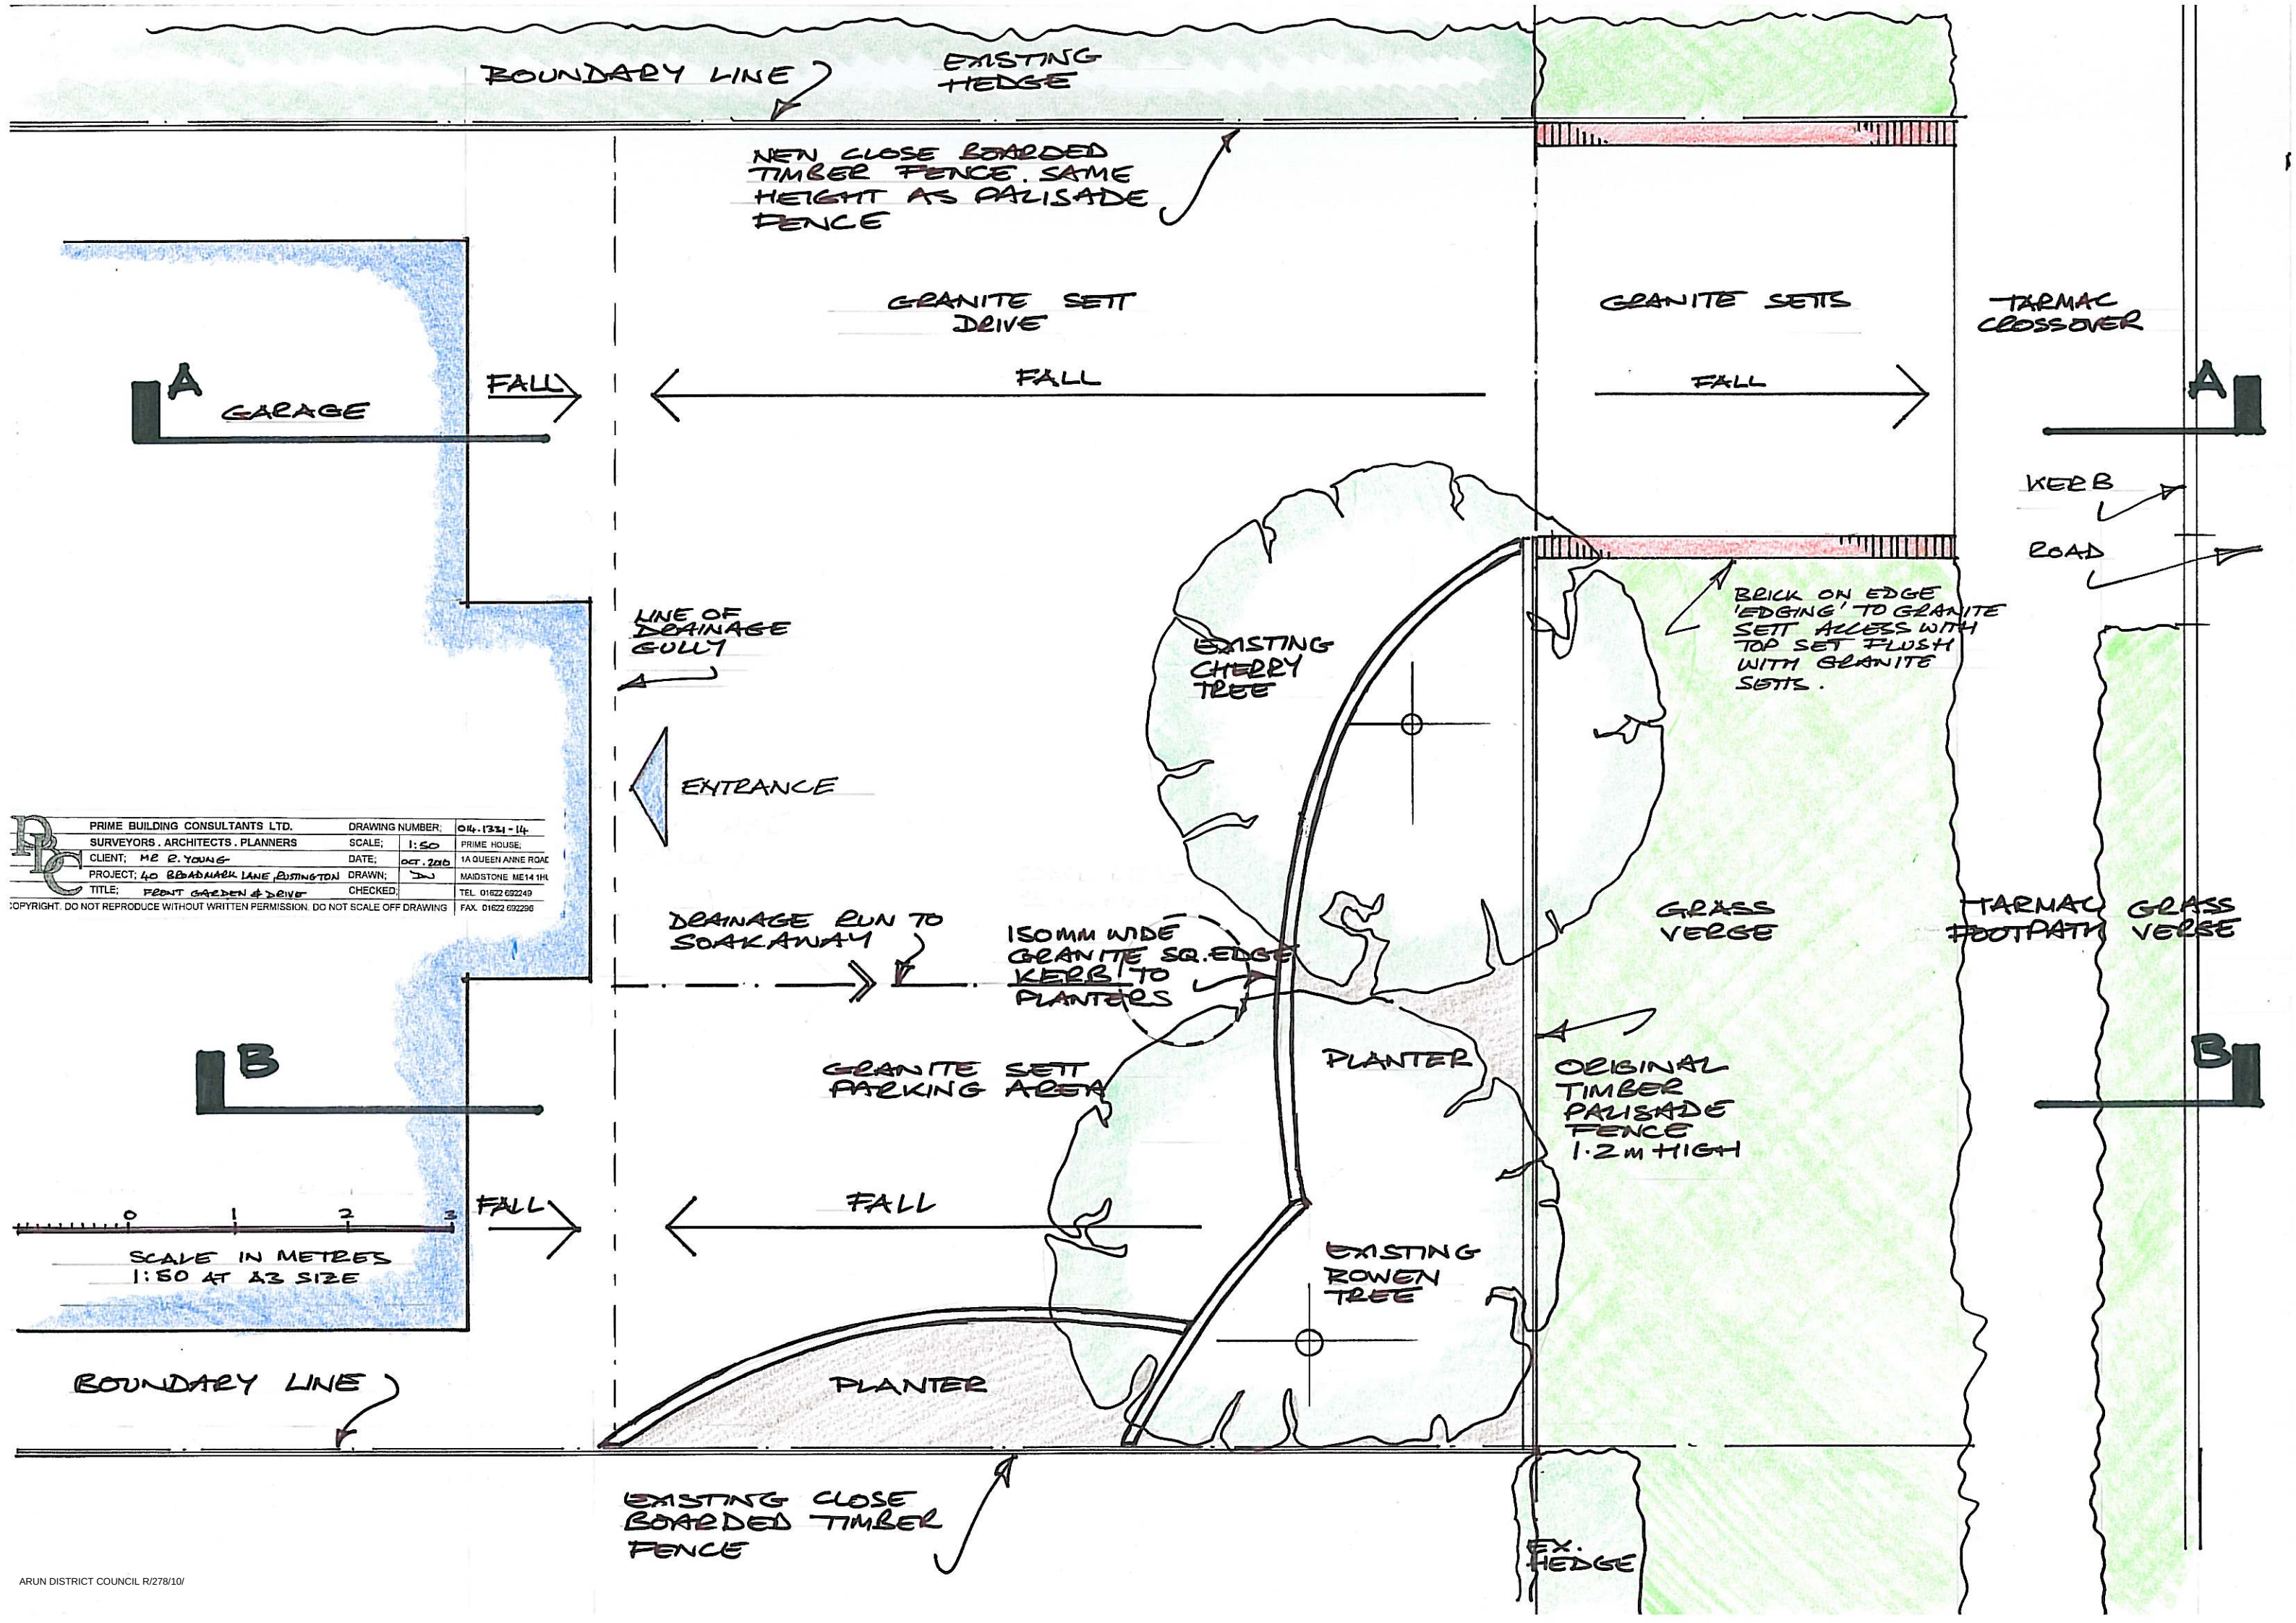

PRIME BUILDING CONSULTANTS LTD.	DRAWING NUMBER: OR-131-14	PRIME HOUSE
SURVEYORS, ARCHITECTS, PLANNERS	SCALE: 1:50	1A QUEEN ANNE ROAD
CLIENT: MR P. YOUNG	DATE: OCT. 2006	MAIDSTONE ME14 1HL
PROJECT: 40 BRADDAK LANE, BOSTON	DRAWN: DJ	TEL: 01622 692249
TITLE: FRONT GARDEN & DRIVE	CHECKED:	FAX: 01622 692296