




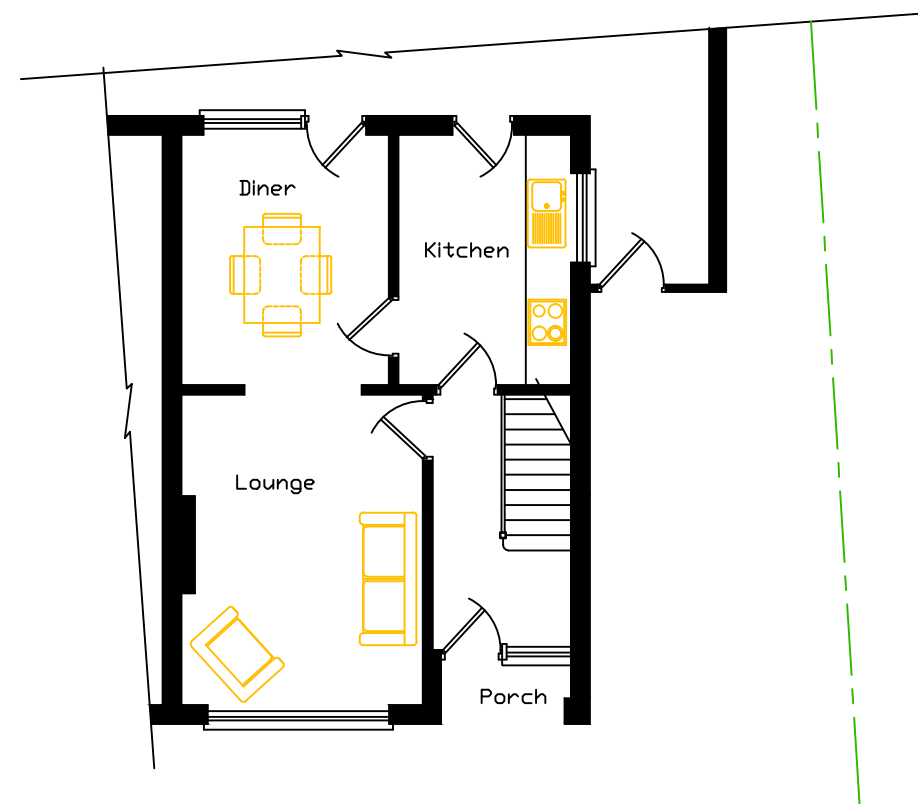


Existing Ground Floor Plan

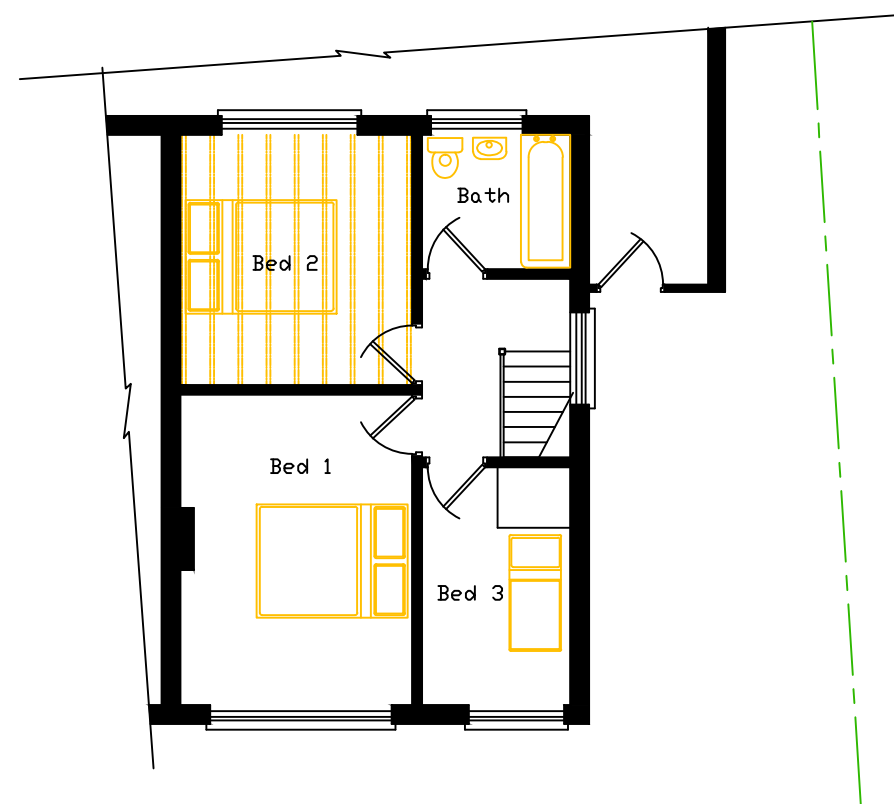


Existing First Floor Plan

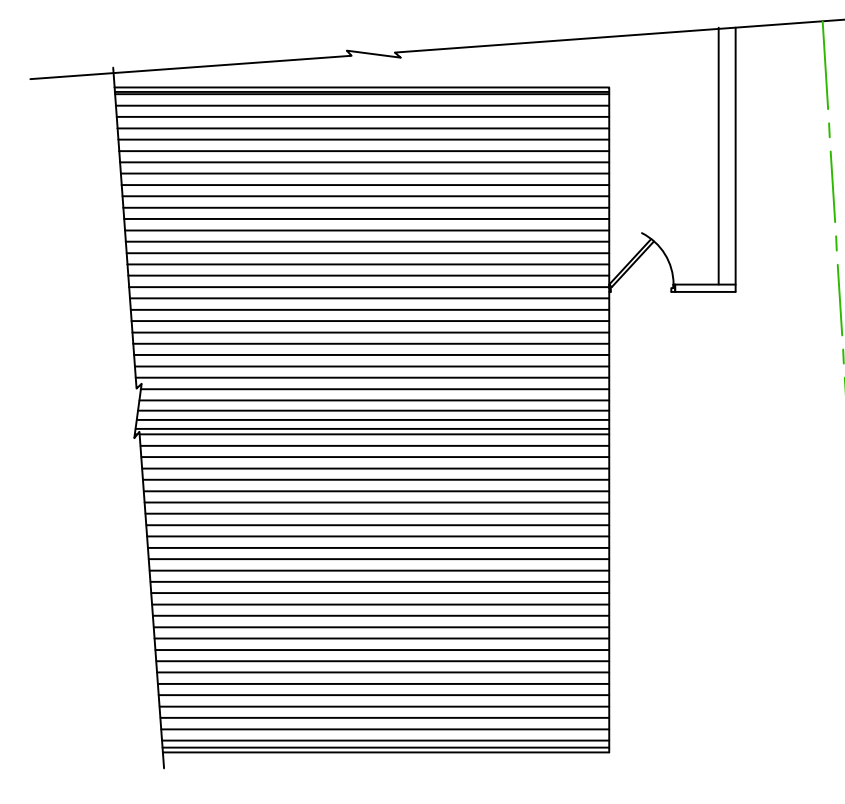


Existing Roof Plan

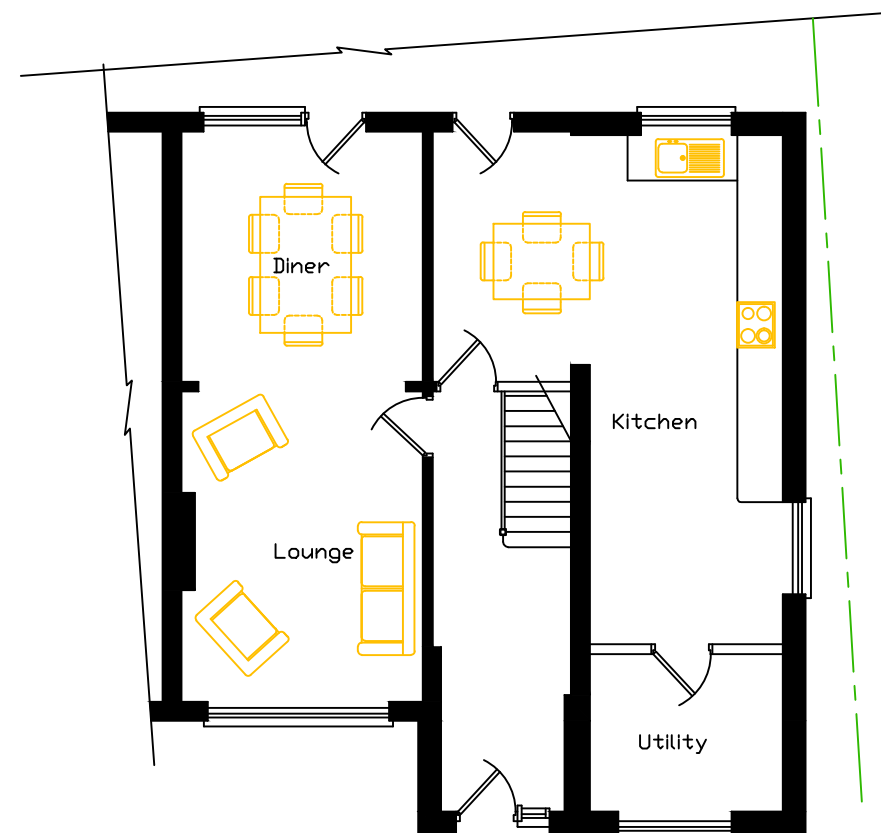


Proposed Ground Floor Plan

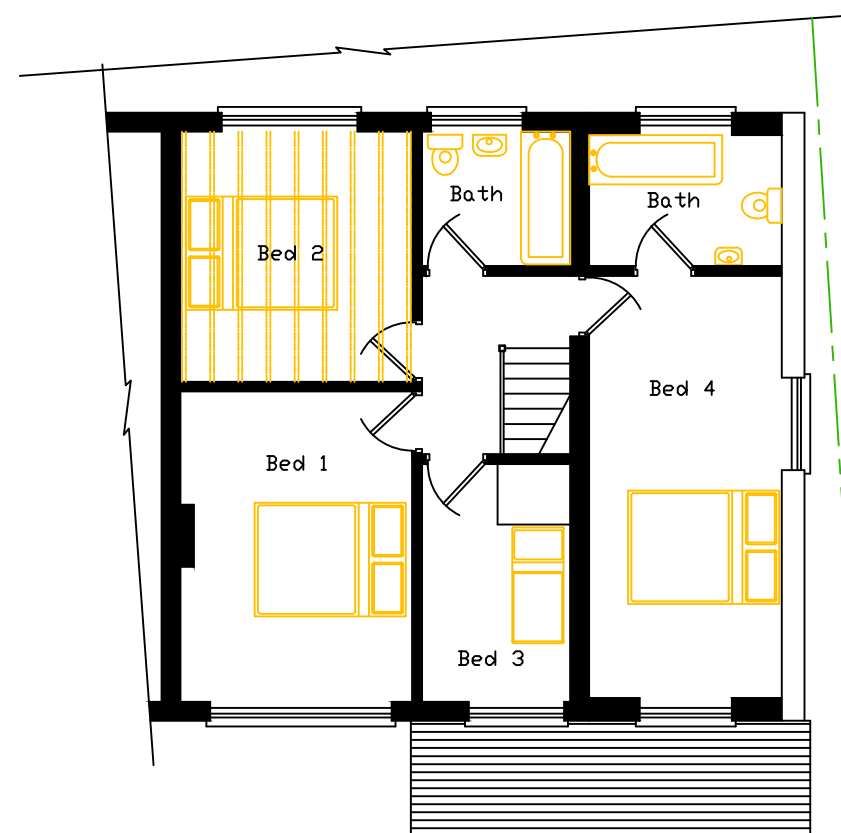

Proposed First Floor Plan

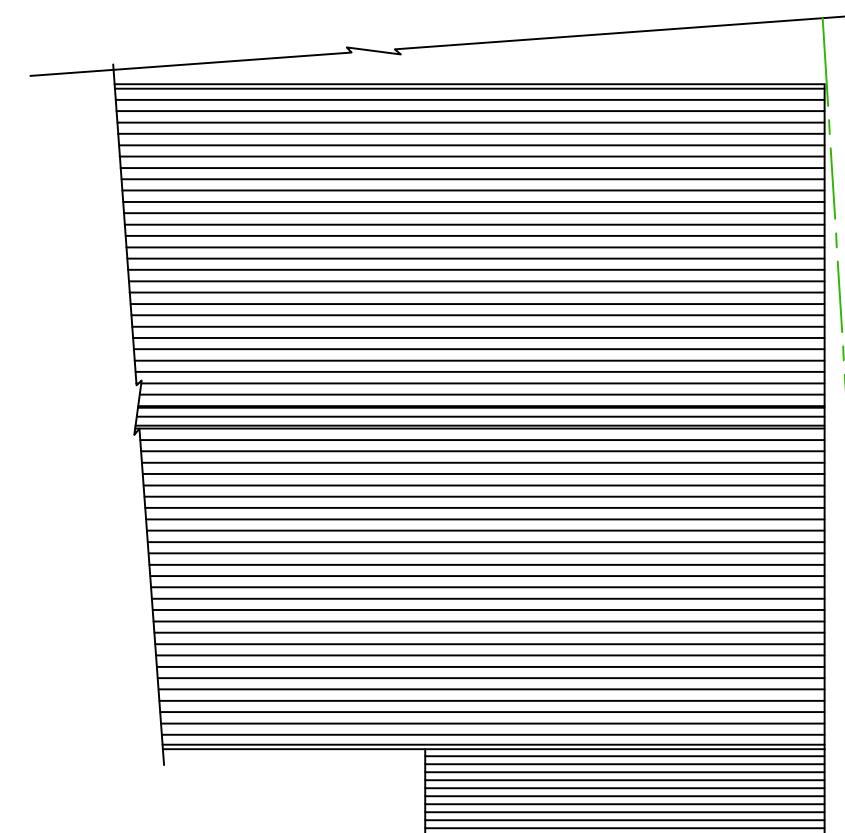

Proposed Roof Plan

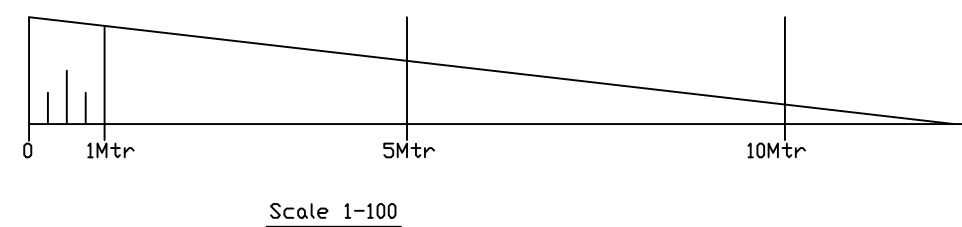

This Drawing and Design is not to be copied without written permission from Extending Homes. Only dimensioned details should be used but may be scaled for Planning Permission. All Dimensions are in Metric and are to be checked on site before proceeding with any work and any Discrepancy reported at once.

|   |                          |   |
|---|--------------------------|---|
|  <b>extending<br/>homes</b> |                          | <b>Tel:- 01243 555208</b><br><b><a href="mailto:enquiries@extendinghomes.co.uk">enquiries@extendinghomes.co.uk</a></b> |
| TITLE:-   |                          | Two Storey Side Extension @<br>56 Chanctonbury Road<br>Rustington<br>West Sussex<br>BN16 2LS                           |
| DATE:-   | 20th December 2017       |   |
| SCALE:-   | Floor & Roof Plans 1-100 |   |
| DRAWN:-   | P.Robinson               |   |
| DWG. No. 1712201/PL/2                                                                                            |                          |   |