
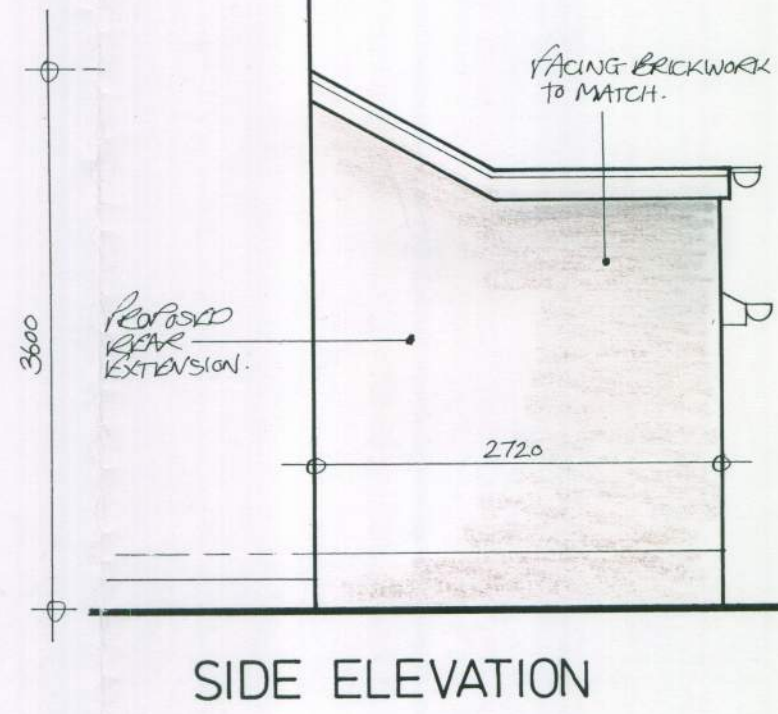
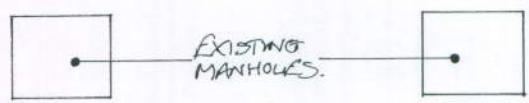
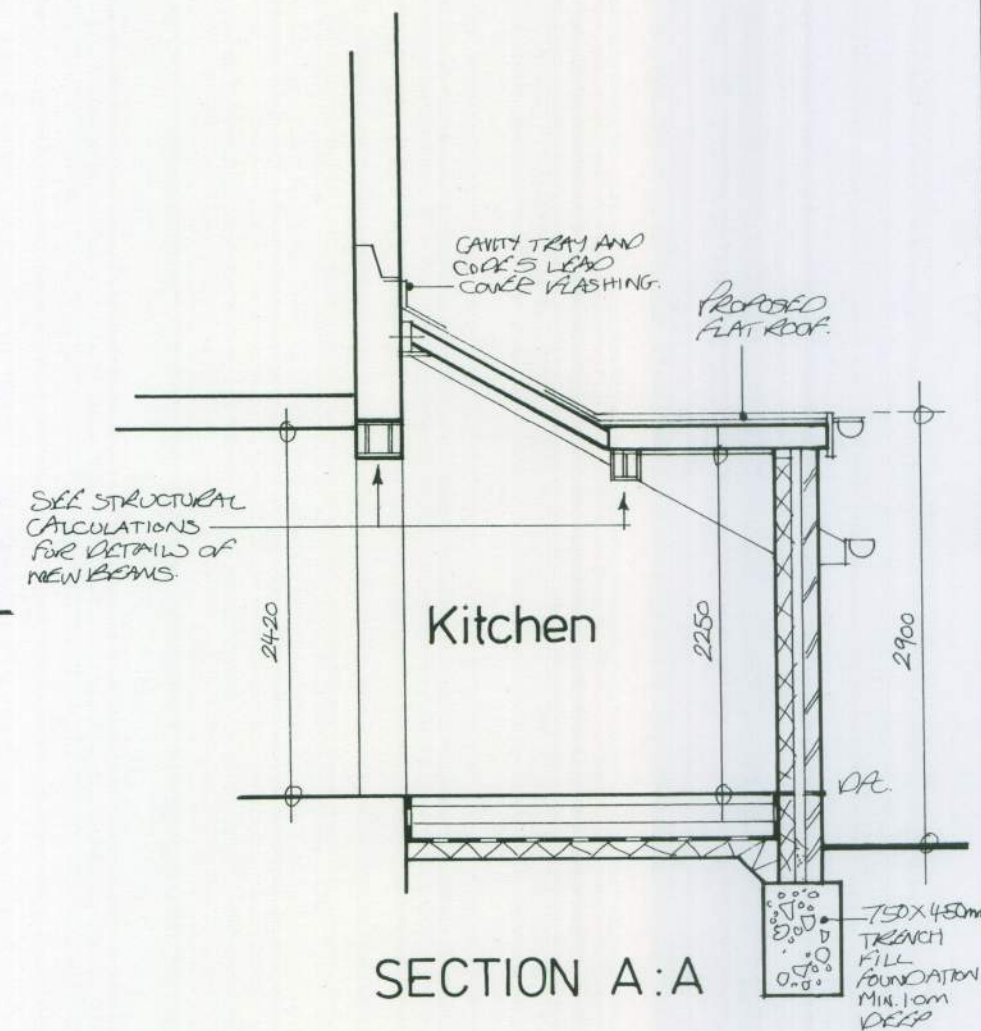
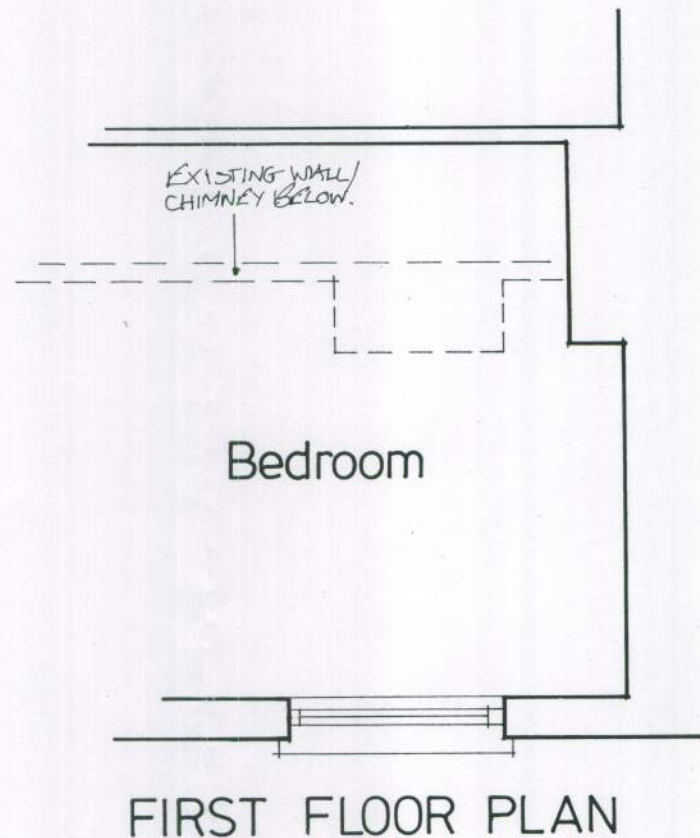


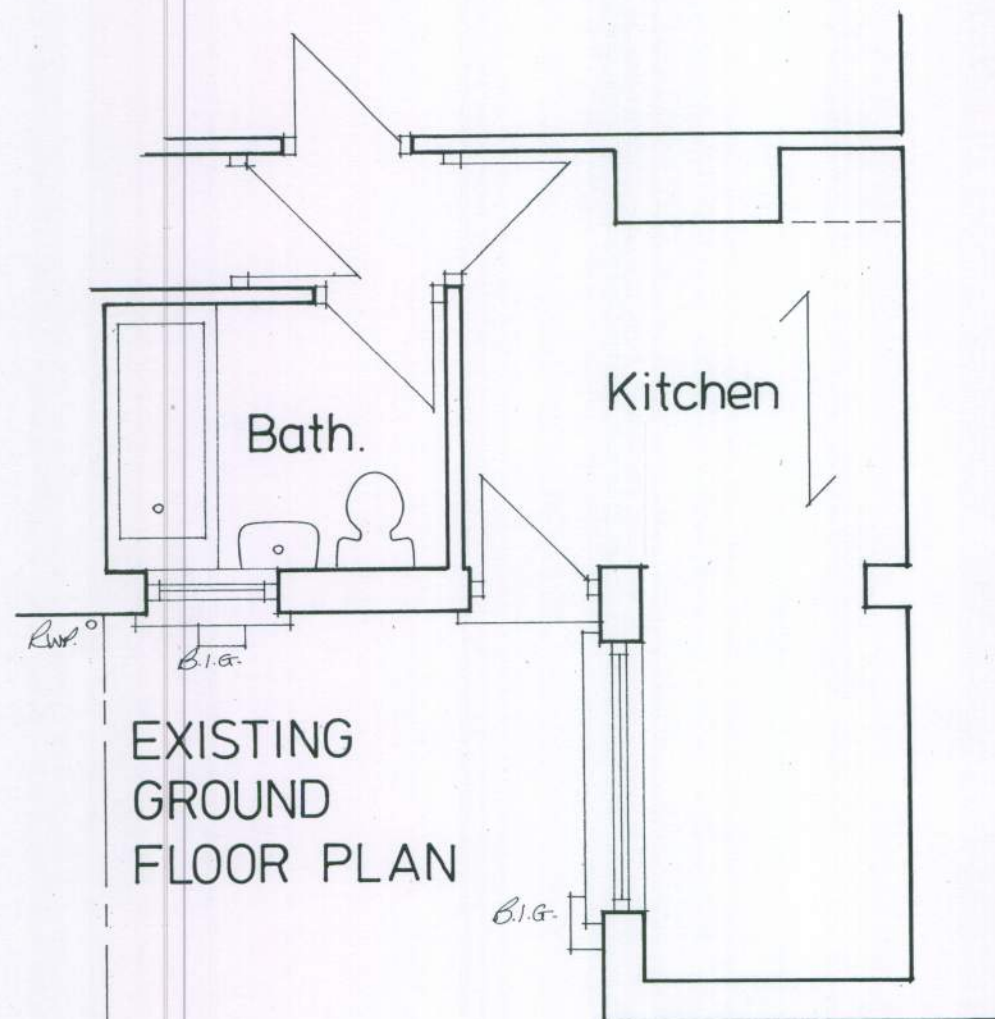

atterbury moore associates		Unit 1 Gosling Croft Business Park Long Furlong Clapham Worthing West Sussex BN13 3UR
architectural & quantity surveying services		
Address of works: 60 Worthing Road, Rustington		
Drawing title: Proposed Rear Extension		
Date: June 2010	Scales: 1:50	Dwg No. AR-77-01