




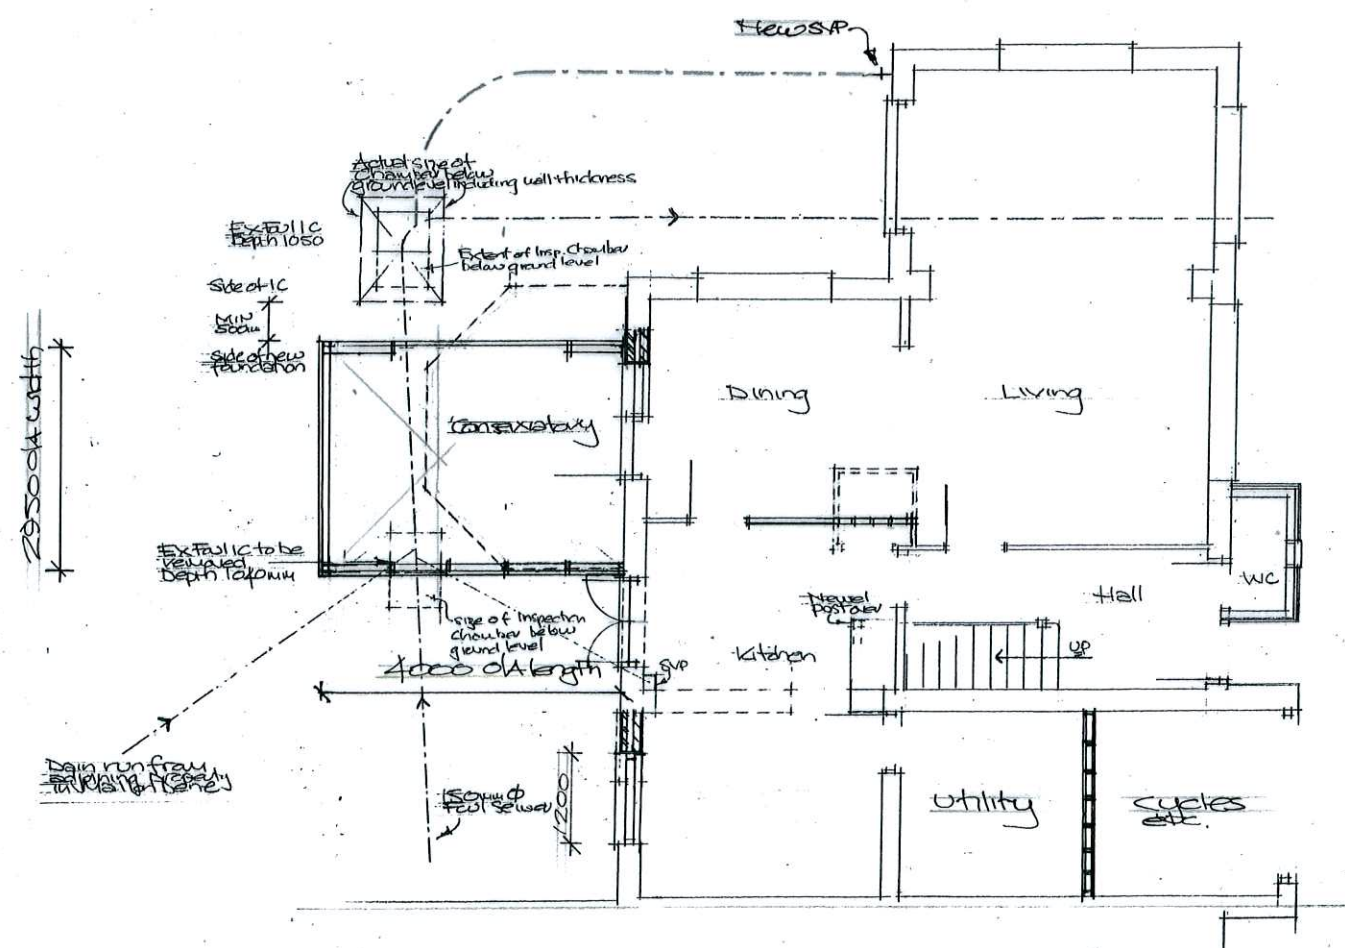

Proposed Ground Floor Plan
Scale: 1/100

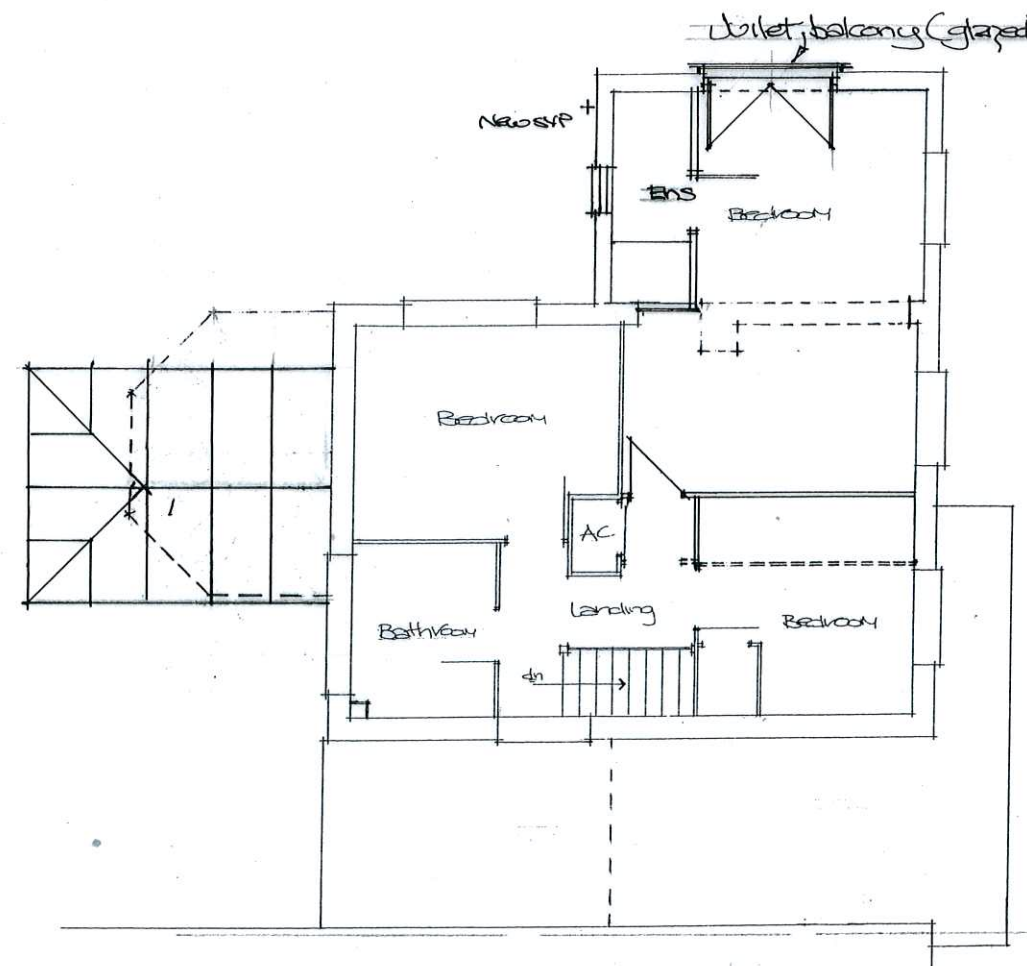

Proposed First Floor Plan
Scale: 1/100

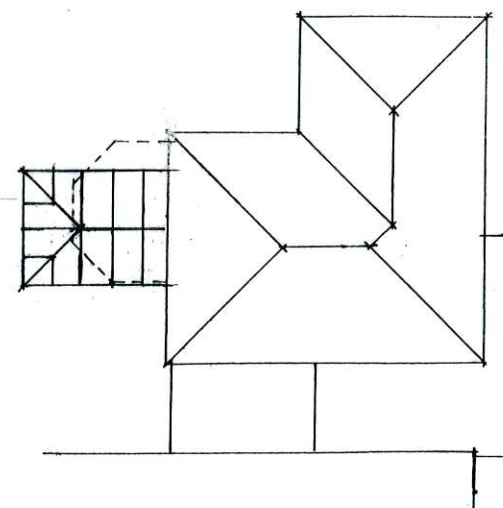

Proposed Roof Plan
Scale: 1/200

Amendments
Para A: 01/02/2018 - window & external door arrangement revised to kitchen

Extension and alterations:
89 BROADMARK LANE
RUSTINGTON
WEST SUSSEX BN16 2JA

Paul Trussler
44 Firle Road
Lancing
West Sussex
BN15 0NZ

Drawing No. 217/542/4^A