

Kayvex Windows & Conservatories Ltd

Unit 1

Duke Street

Littlehampton, West Sussex, BN17 6EU

Tel : 01903 723362 & 01243 866341

Email : Kayvex@talk21.com Web: www.Kayvex.co.uk

Name: **Mr & Mrs Crudgington**

Address:

Reference: **JA/2/Crudgington/plan** Date: **8 / 12 / 2010**

CONSERVATORY DESIGN



Kayvex Windows & Conservatories Ltd
Unit 1
Duke Street
Littlehampton, West Sussex, BN17 6EU
Tel : 01903 723362 & 01243 866341

Design prepared for:

Mr & Mrs Crudgington

Ref: JA/2/Crudgington/planning

External Width : 2700 mm

External Depth : 5000 mm

Ridge Height : 2904 mm

Roof Pitch : 25.0°

Dwarf Wall Ht : 600 mm

Frame Height : 2100 mm

Floor Area : 10.80 m²

Base Area : 13.15 m²

Internal Volume : 29.05 m³

External Volume : 34.64 m³

Max DPC Height : 250 mm

Notes:



Kayvex Windows & Conservatories Ltd

Unit 1

Duke Street

Littlehampton, West Sussex, BN17 6EU

Tel : 01903 723362 & 01243 866341

Email : Kayvex@talk21.com Web: www.Kayvex.co.uk


Name: **Mr & Mrs Crudgington**

Address:

Reference: **JA/2/Crudgington/plan** Date: **8 / 12 / 2010**

CONSERVATORY DESIGN



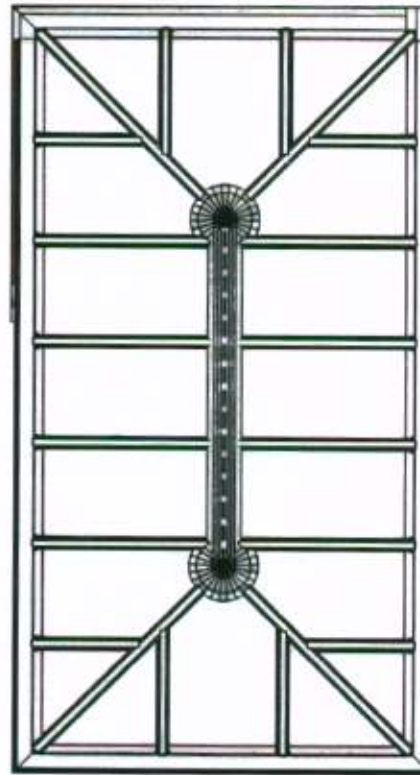

PLAN VIEW Scale 1:50

Prepared for: Mr & Mrs Crudginton
 Reference: JA/2/Crudginton/planning
 Date: 8 / 12 / 2010
 Designers Signature:

O/A Width: 2700 mm O/A Depth: 5000 mm
 Gutter Ht: 2100 mm
 Roof Pitch: 25.0°
 Internal Volume: 29.05 cu.m
 Dwarf Wall Ht: 600 mm
 Floor Area:

Kayvex Windows & Conservatories Ltd
 Unit 1
 Duke Street
 Littlehampton, West Sussex, BN17 6EU

Tel : 01903 723362 & 01243 866341




PLAN VIEW Scale 1:100



FRONT ELEVATION Scale 1:100



LEFT VIEW Scale 1:100

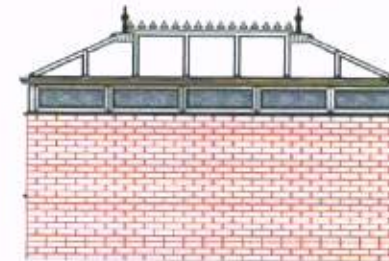

RIGHT VIEW Scale 1:100

Prepared for: Mr & Mrs Crudginton
 Reference: JA/2/Crudginton/planning
 Date: 8 / 12 / 2010
 Designers Signature:

O/A Width: 2700 mm O/A Depth: 5000 mm
 Gutter Ht: 2100 mm
 Roof Pitch: 25.0°
 Internal Volume: 29.05 m³
 Dwarf Wall Ht: 600 mm
 Floor Area: 10.80 m²

Kayvex Windows & Conservatories Ltd
 Unit 1
 Duke Street
 Littlehampton, West Sussex, BN17 6EU

Tel : 01903 723362 & 01243 866341