




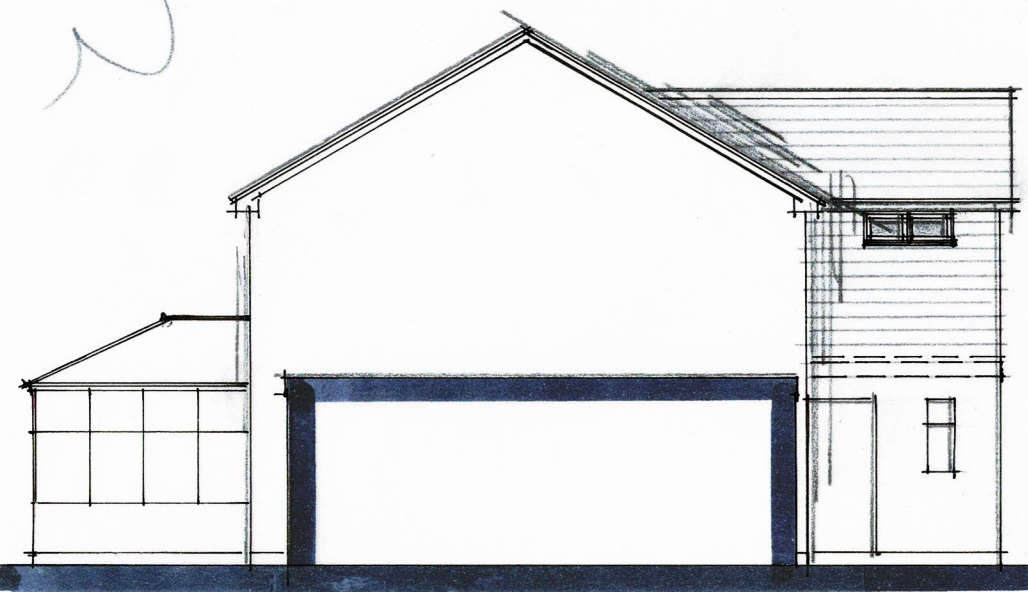


SIDE (s) ELEVATION 1:100 @ A3

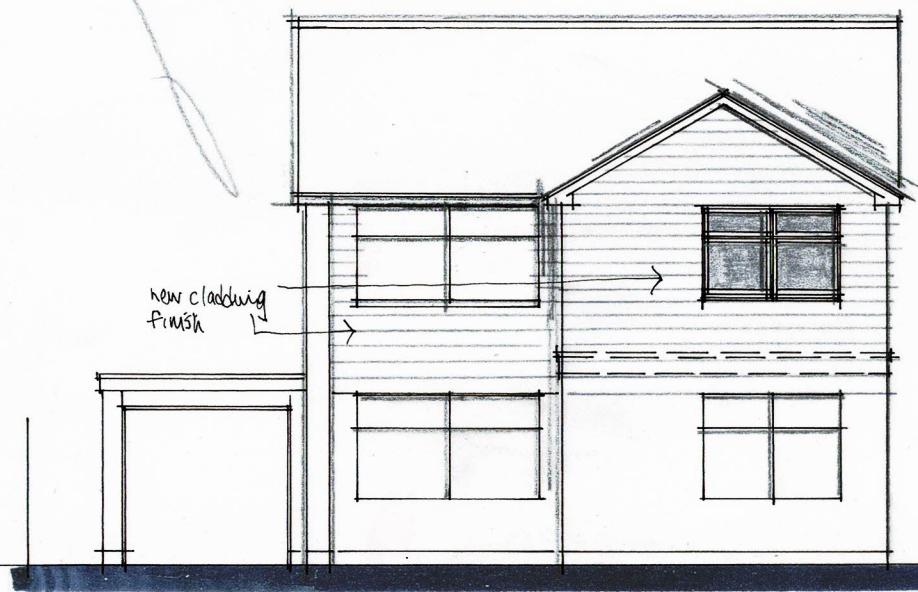

FRONT (e)

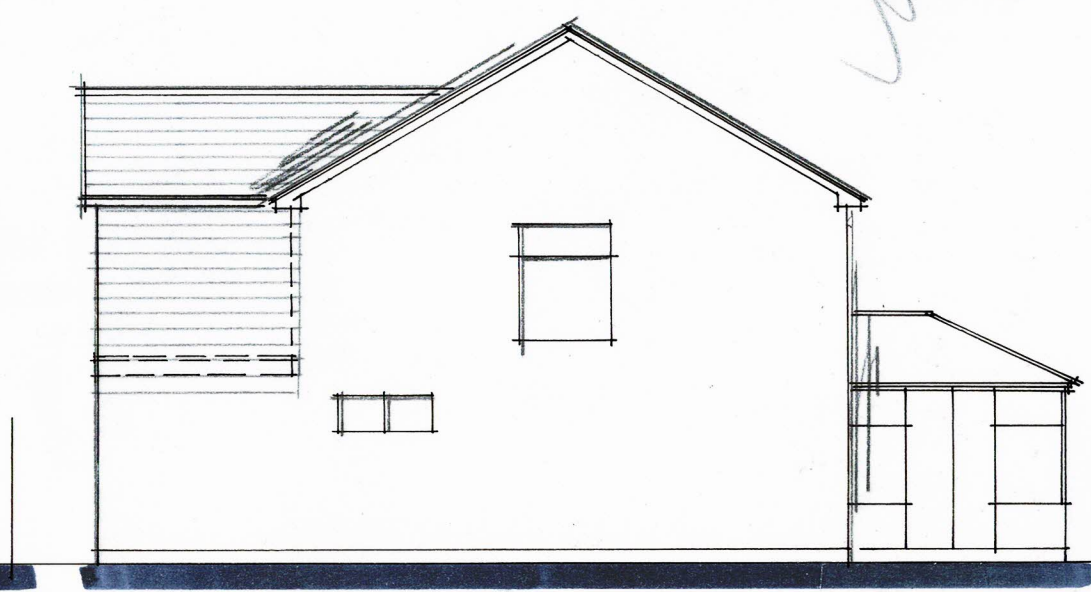

SIDE (n)

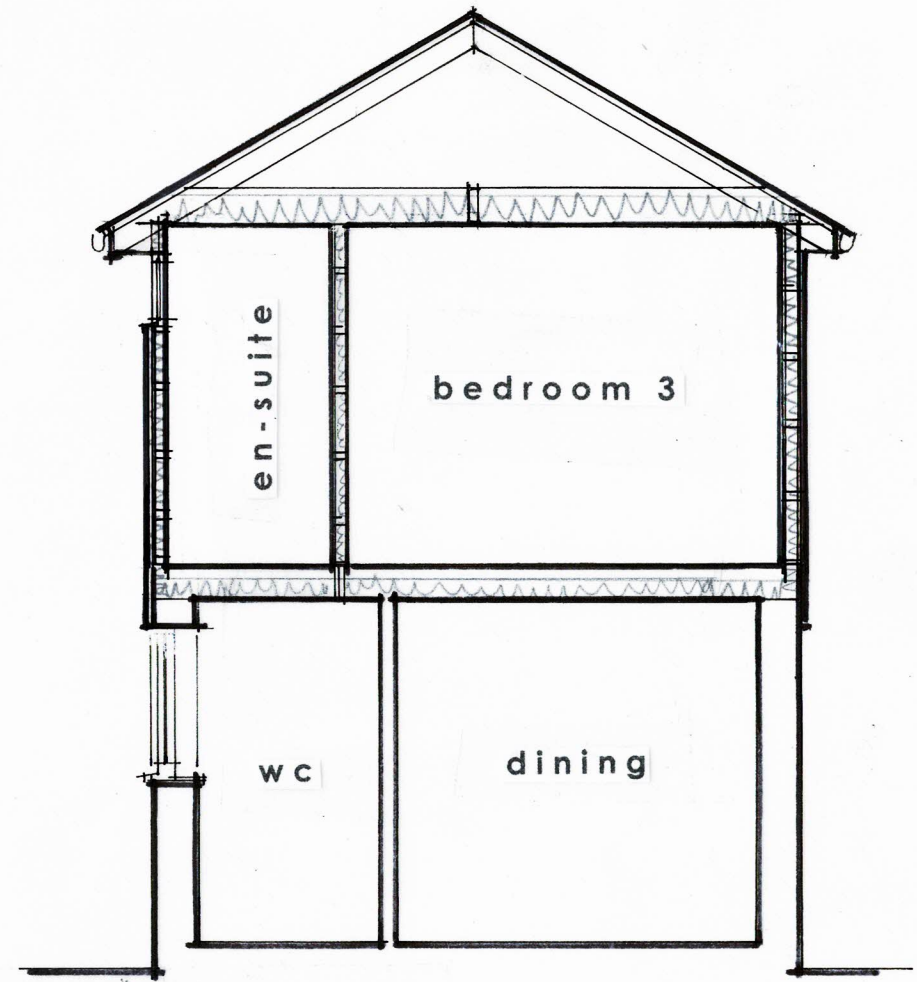

SECTION A-A 1:50

SCHEDULE OF FINISHES

ELEVATIONS	-	new coloured composite cladding (Cedral or James Hardie)
WINDOWS	-	white PVCu plastic & double glazed
ROOF	-	interlocking roof tile to match existing with
EAVES	-	white PVCu and double glazed
R/W GOODS	-	black half round guttering with 63mm diameter downpipes

THE CONTRACTOR IS TO PROVIDE SAMPLES FOR APPROVAL BY THE CLIENT AND THE LOCAL PLANNING AUTHORITY WHERE REQUIRED.

**THIS DRAWING TO BE READ
IN CONJUNCTION WITH
STRUCTURAL ENGINEERS
DETAILS & CALCULATIONS**

Revising A - external finish to be cladding Nov. 21

Figured dimensions to take precedence over scaled dimensions. The contractor is to verify all dimensions on site before commencing any works.

Any discrepancies whatsoever to be brought to the attention of the client immediately.

The copyright of this drawing is reserved and the drawing must not be disclosed without authority.

Project	
WAVERLEY HOUSE, WAVERLEY ROAD, RUSTINGTON	
Proposed 1st floor front extension	
Client	
Mr & Mrs Turnham	
Drawing no.	RT/WR/04
Scale	AS SHOWN
Date	Jan 2021
Drawn By	WG
WAYNE GANDER MCIAT Chartered Architectural Technologist 98 Durrington Lane WORTHING West Sussex BN13 2RQ Tel/Fax 01903 694817 Email - waynegander08@gmail.com	