



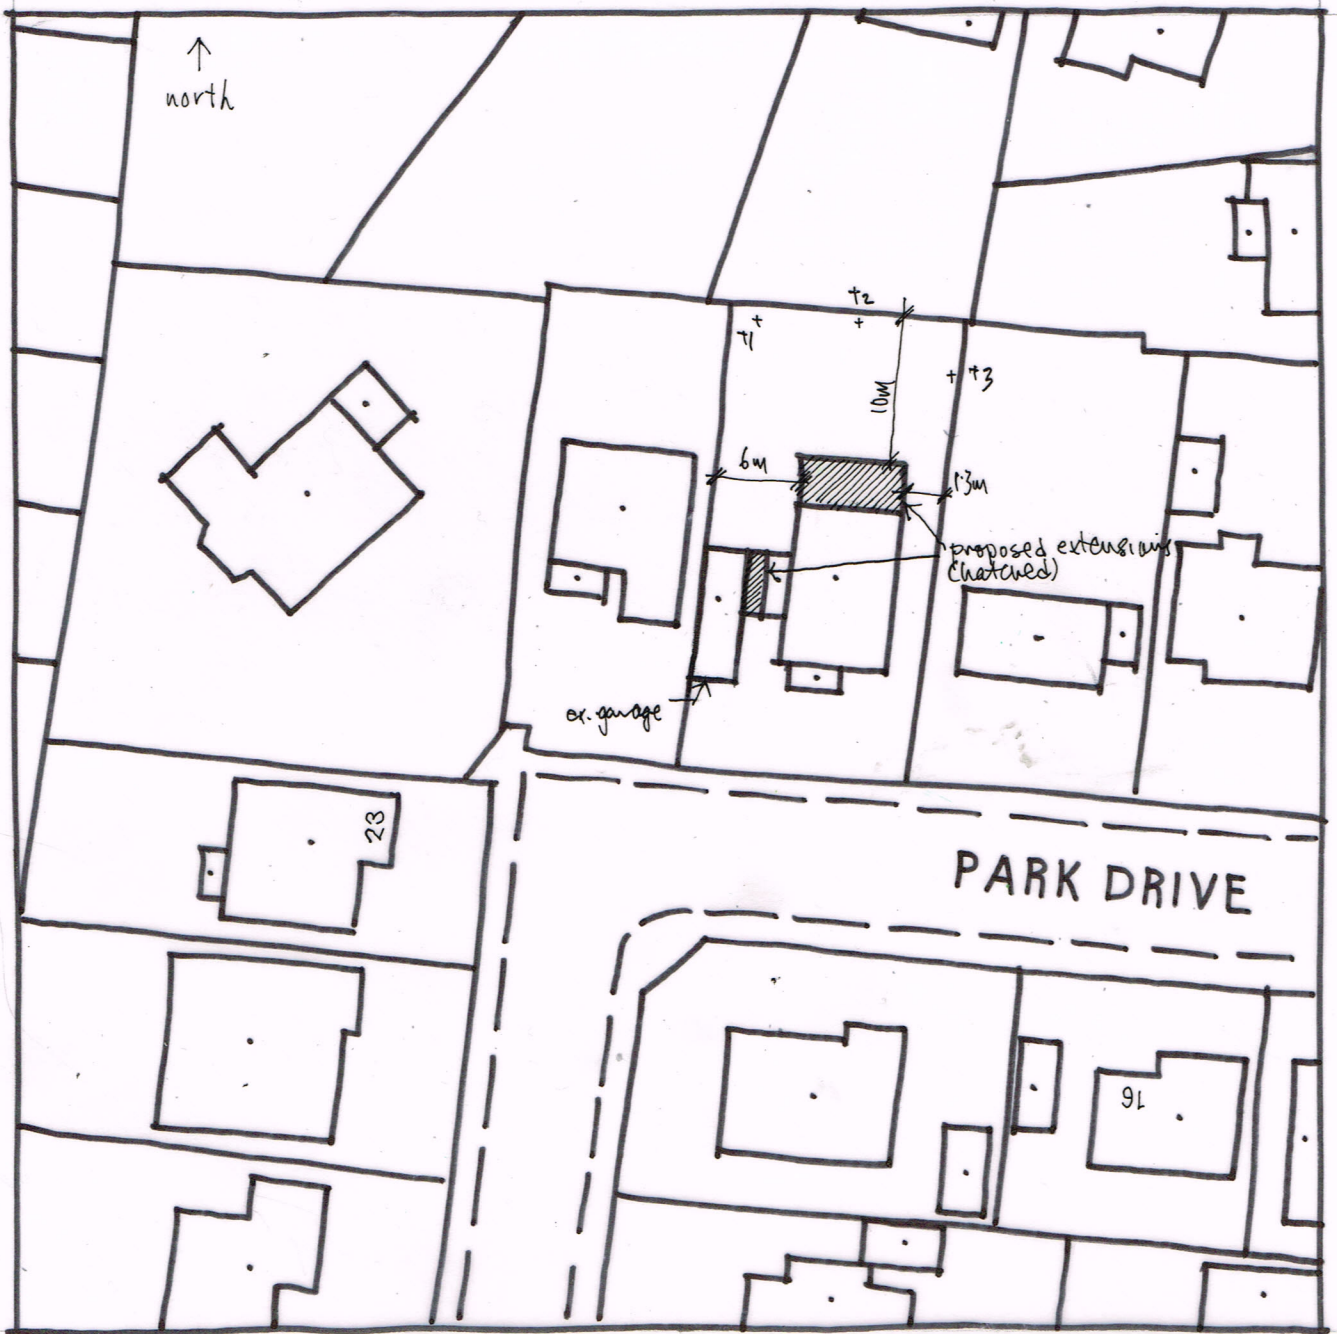

SITE PLAN 1:500 @ A4

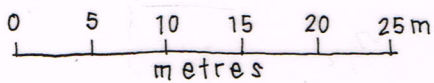

TREE SCHEDULE

- T1 : leylandii
- T2 : beech
- T3 : red berry tree

Wayne Gander MCIAT
Architectural Technologist
98 Durrington Lane
Worthing
West Sussex BN13 2RQ
Tel. 01903 694817