


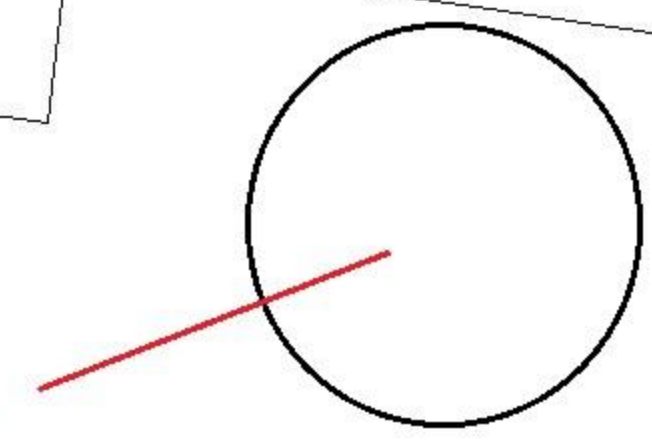

Manor Barn

137

T1



Works

48

50

56

+ 6.7m

PH