


Aluminium Non-illuminated ATM Header
Folded aluminium panel with digital print
Wall fixed to stone with screws or to glass with vhb tape
Max thickness/projection: 32mm
Non illuminated
Fixed above existing external ATM

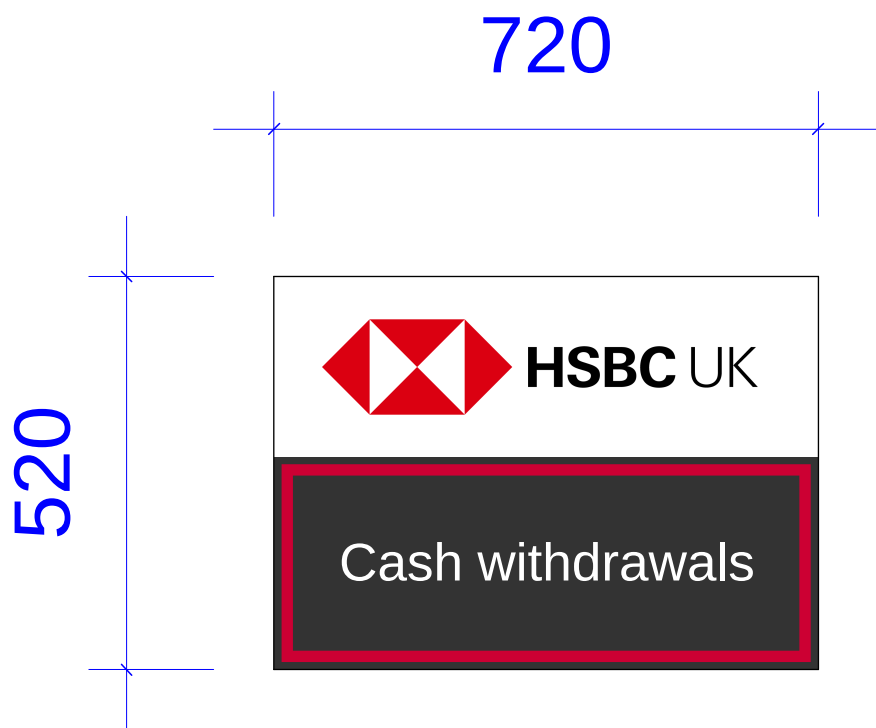

New ATM header sign
to replace existing

Remove existing
bottom sign