


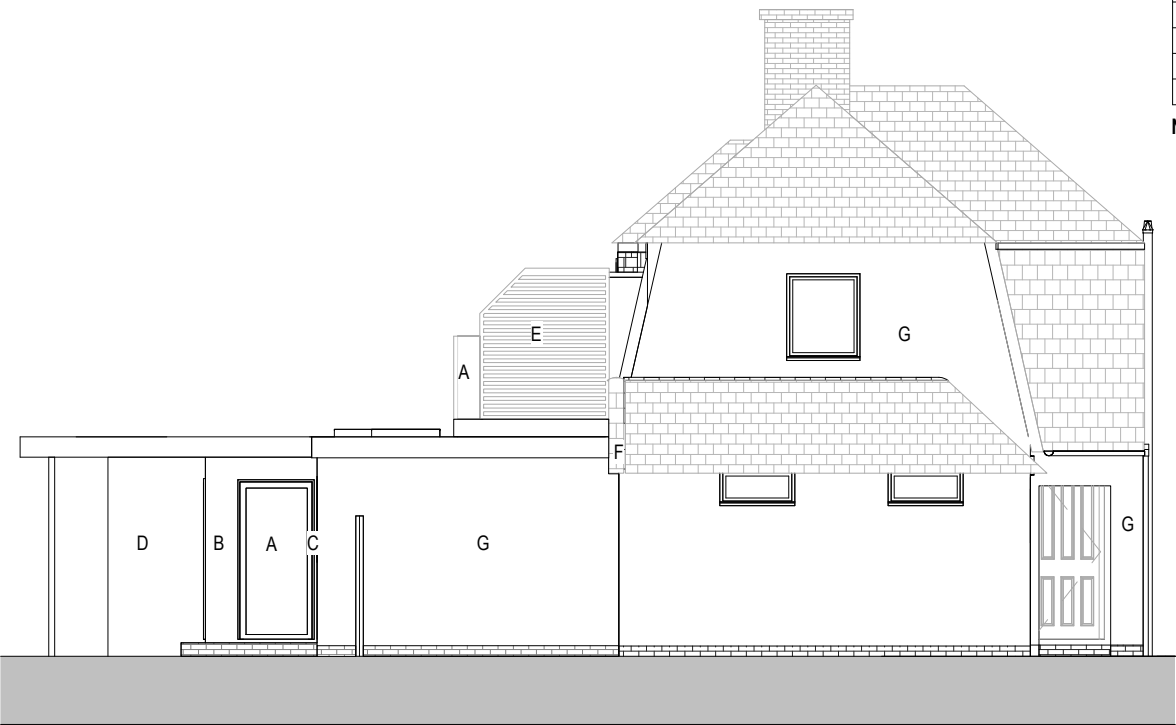

Proposed North Elevation
1 : 100



Proposed East Elevation
1 : 100



Proposed South Elevation
1 : 100



Proposed West Elevation
1 : 100

Revisions

No.	Description	Date	By
1	PLANNING	10-12-2021	

Notes:

GENERAL NOTES:

All dimensions & levels are preliminary and approximate and subject to utilities search, legal boundaries and detailed layouts/ design development through consultation.

Dimensions are to be checked on site by contractor & sub contractors prior to commencement of work, any discrepancies are to be highlighted immediately to the architects.



D - Grey stone

KEY

- A Glass
- B White render to match existing house
- C Aluminium frame
- D Grey stone
- E Timber screen for privacy
- F Tiled parapet to match existing
- G Existing house to be rendered white

Scale 1 to 100



Project No. Project Name:

251 18 Bushby Ave

Drawing No. Drawing Name:

P010 Proposed Elevations

Revision: Suitability Description: Project Issue Date:

P 1 PLANNING DEC 21

Drawn:GF Checked:MS Orig Paper Size: A3

FRESHArchitects

T 07703682107 | 07393913140

info@fresh-architects.co.uk | www.fresharchitects.co.uk

Use figured dimensions only. All levels and dimensions to be checked. This drawing is to be read in conjunction with all other relevant drawings and specifications.

© FRESH Architects Ltd. All rights reserved