


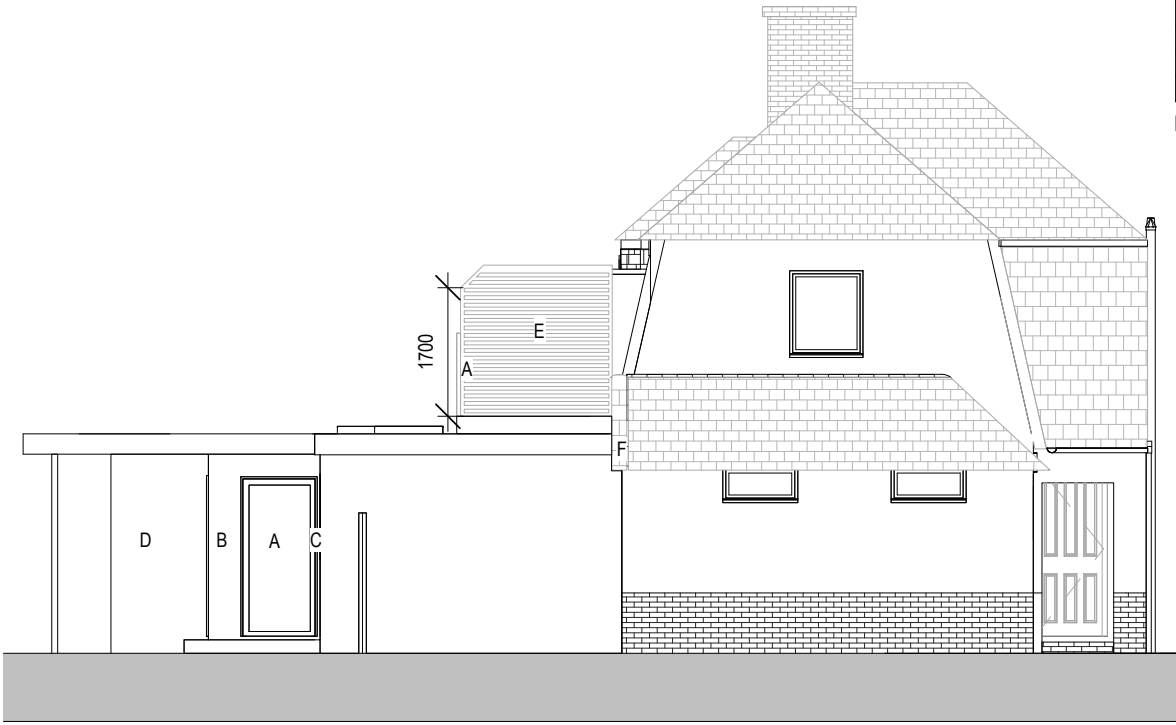

Proposed North Elevation
1 : 100



Proposed East Elevation
1 : 100



Proposed South Elevation
1 : 100



Proposed West Elevation
1 : 100

Revisions			
No.	Description	Date	By
2	First Revision	28-01-2022	
1	PLANNING	10-12-2021	

Notes:

GENERAL NOTES:

All dimensions & levels are preliminary and approximate and subject to utilities search, legal boundaries and detailed layouts/ design development through consultation.

Dimensions are to be checked on site by contractor & sub contractors prior to commencement of work, any discrepancies are to be highlighted immediately to the architects.



D - Grey stone

- KEY
- A Glass
 - B White render to match existing house
 - C Aluminium frame
 - D Grey stone
 - E Timber screen for privacy
 - F Tiled parapet to match existing



Project No. Project Name:

251 18 Bushby Ave

Drawing No. Drawing Name:

P010 Proposed Elevations

Revision: Suitability Description: Project Issue Date:
P 2 PLANNING DEC 21

Drawn: GF Checked: MS Orig Paper Size: A3

FRESH Architects

T 07703682107 | 07393913140
info@fresh-architects.co.uk | www.fresharchitects.co.uk

Use figured dimensions only. All levels and dimensions to be checked. This drawing is to be read in conjunction with all other relevant drawings and specifications.
© FRESH Architects Ltd. All rights reserved