


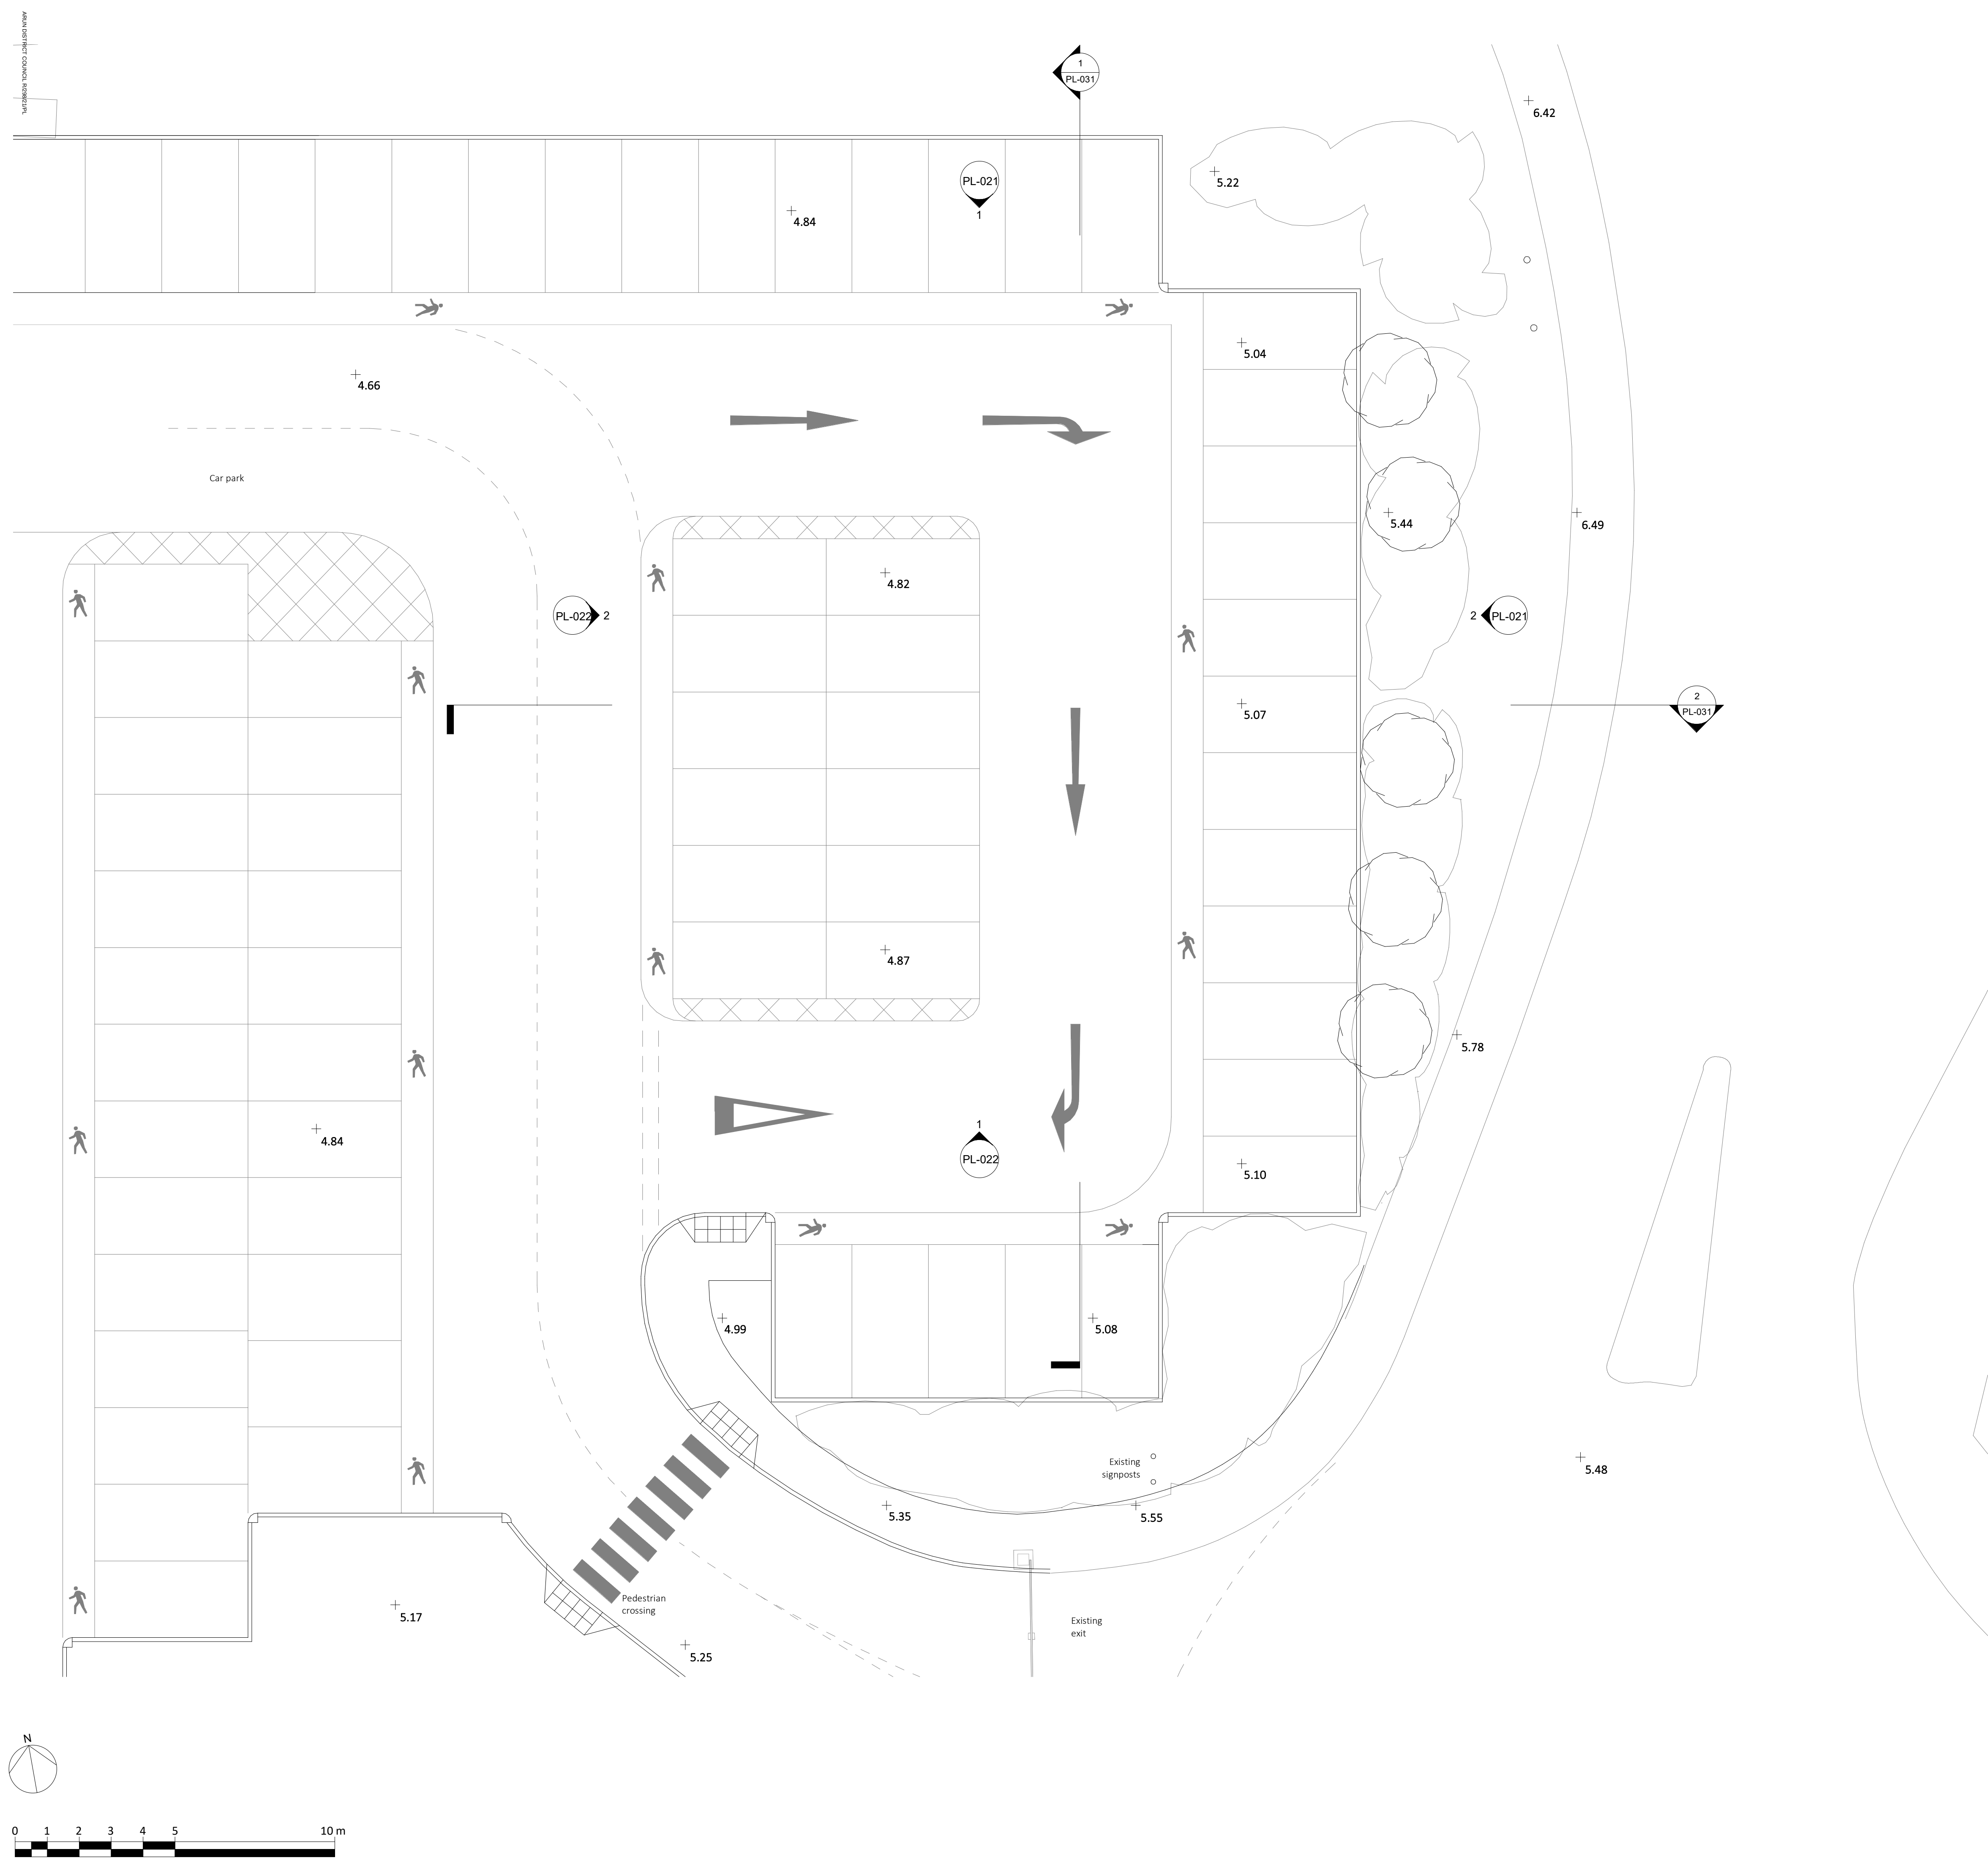

Key

+0.00 Existing spot height levels (m)

Note

Landscaping/planting is indicative.

Starbucks, Rustington Retail Park

Drawing title
Existing Level 0 Plan

Amendments
Amended site layout

Drawing No. 3713-SRA-XX-XX-D-A-PL-010	Revision P2
Project No. Originator Funct. Spatial Form Dis. System Number	
Drawn by FB	Checked by AB
Approved by -	A1 Scale 1 : 100
Date 17/12/2021 10:56:22	Reason for Issue Planning

SRA | ARCHITECTS

Station House, Ashley Avenue Bath BA1 3DS | 01225 827444 | www.sra-architects.co.uk © (UK 2021) SRA Architects LLP.

Notes

SRA ARCHITECTS LLP accepts no liability for use of this drawing by parties other than the party for whom it was prepared, or for purposes other than those for which it was prepared.

When the above drawing is issued in DWG format it is an uncontrolled version issued to enable the recipient to prepare their own documents/ models/drawings for which they are solely responsible. It is based on background information current at the time of issue. SRA ARCHITECTS LLP accepts no liability for any such alterations or additions to or discrepancies arising out of changes to such background information which occur to that information after it is issued by SRA ARCHITECTS LLP.

Responsibility is not accepted for errors made by others in scaling from this drawing.