


1 : 100

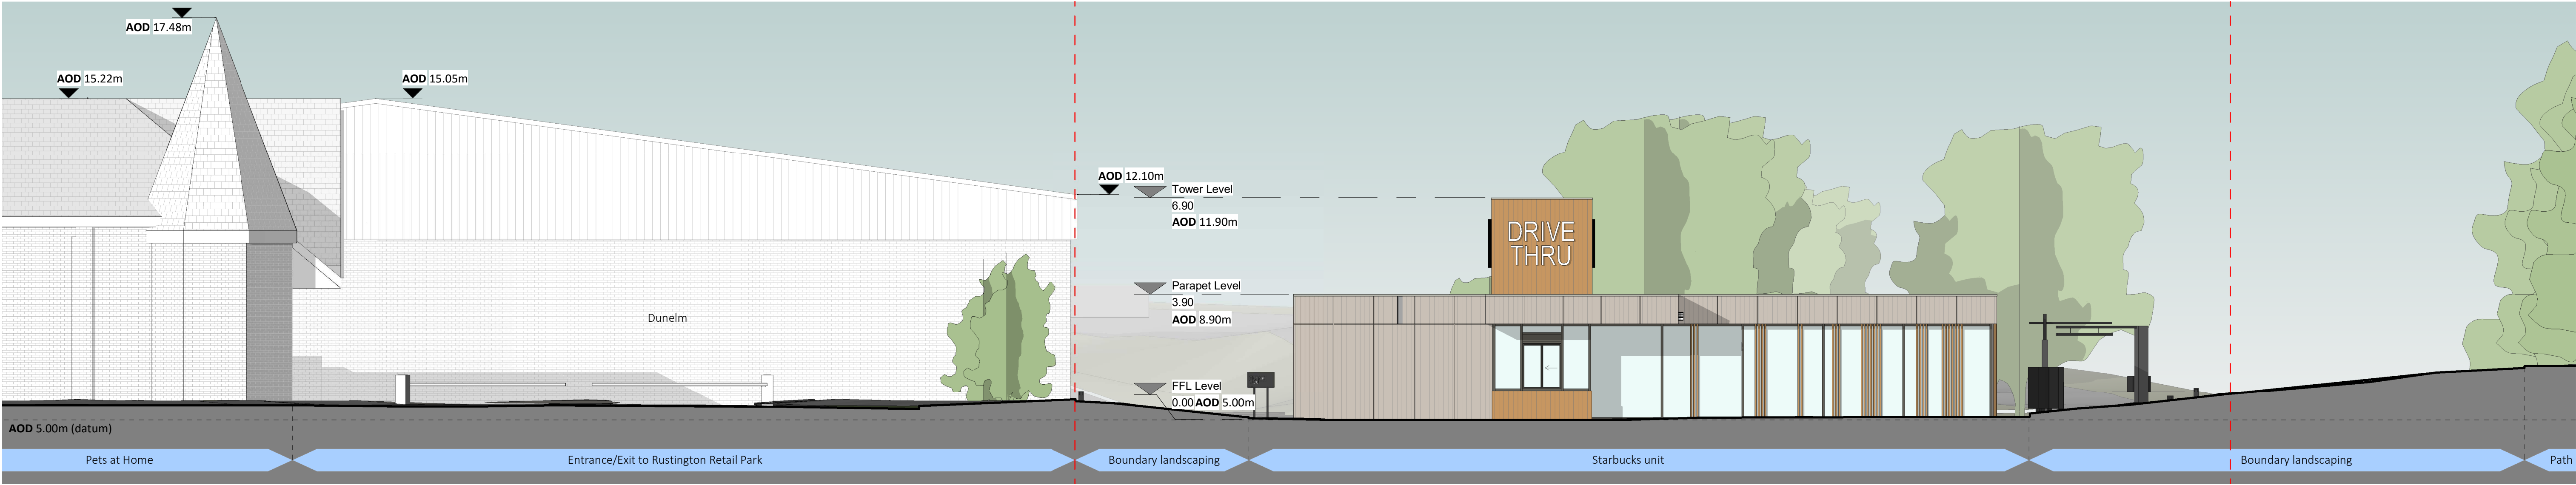

1 : 100

Landscaping/planting is indicative; please refer to Landscape Architect's information for further details.

