



1 - Proposed Section AA
1 : 100

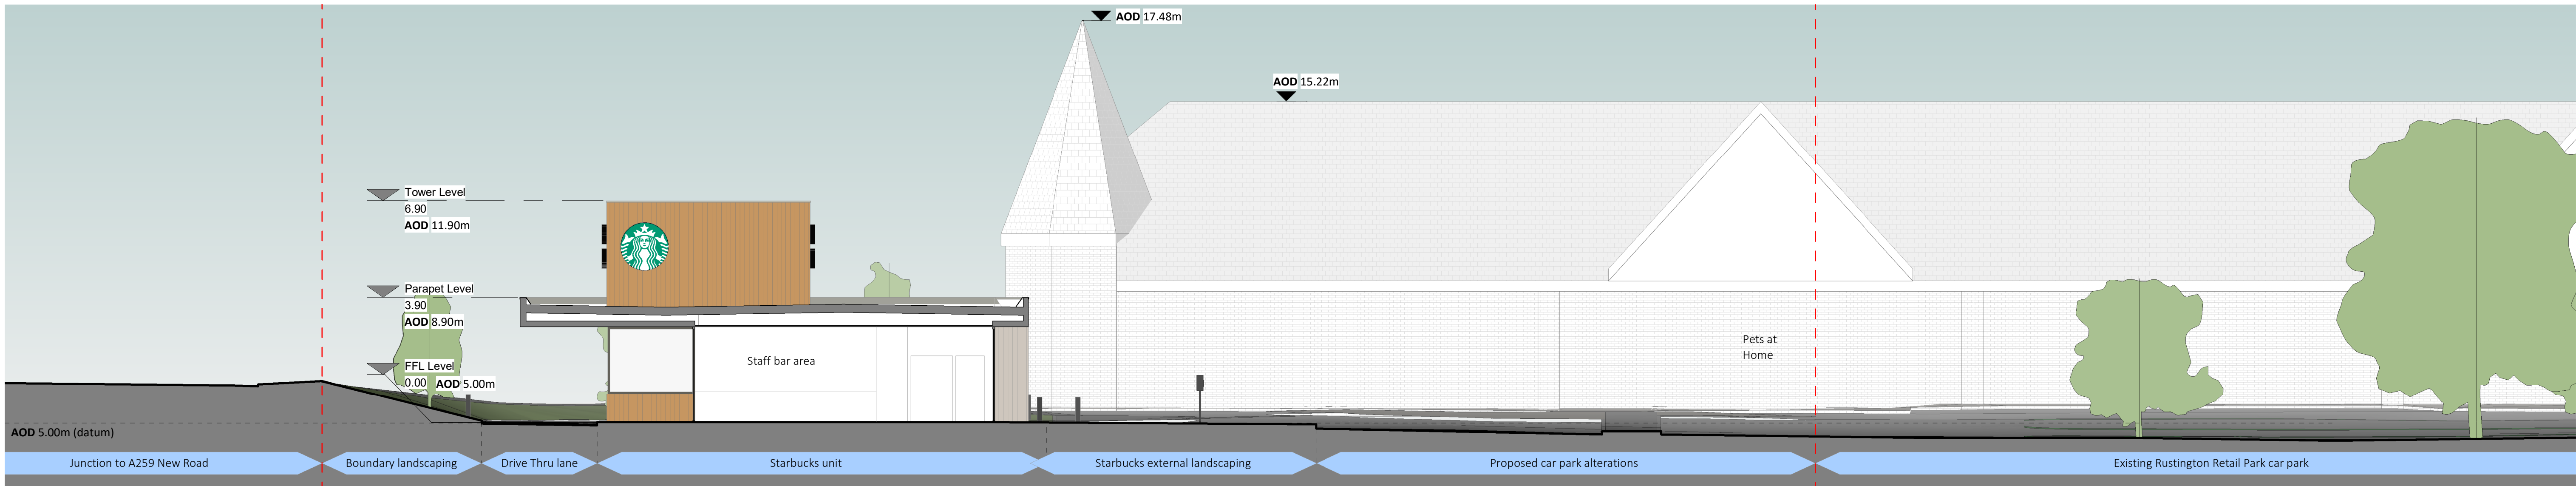

2 - Proposed Section BB
1 : 100

Key	
	Site boundary
	Existing building - brick wall coursing
	Existing building - clay roof tile
	Existing building - metal roofing sheet
	Fiber cement cladding panels - vertical
	Timber cladding panels - vertical
	Curtain walling - glazing / mullions
	External steel door & flashings - grey

Note
Landscaping/planting is indicative; please refer to Landscape Architect's information for further details.

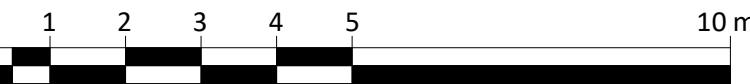

Starbucks, Rustington Retail Park

Drawing title								Amendments	
Proposed Sections AA & BB								First Issue	
Drawing No.								Revision	
3713-SRA-XX-XX-D-A-PL-081								P1	
Project No	Originator	Funct.	Spatial	Form	Dis.	System	Number		
Drawn by	Checked by	Approved by		A1 Scale		Date		Reason for Issue	
FB	AB	-		As indicated		14/12/2021		Planning	

SRA | ARCHITECTS

Station House, Ashley Avenue Bath BA1 3DS | 01225 827444 | www.sra-architects.co.uk © (UK 2021) SRA Architects LLP.

Notes
SRA ARCHITECTS LLP accepts no liability for use of this drawing by parties other than the party for whom it was prepared, or for purposes other than those for which it was prepared.
When the above drawing is issued in DWG format it is an uncontrolled version issued to enable the recipient to prepare their own documents/ models/drawings for which they are solely responsible. It is based on background information current at the time of issue. SRA ARCHITECTS LLP accepts no liability for any such alterations or additions to or discrepancies arising out of changes to such background information which occur to that information after it is issued by SRA ARCHITECTS LLP.
Responsibility is not accepted for errors made by others in scaling from this drawing.