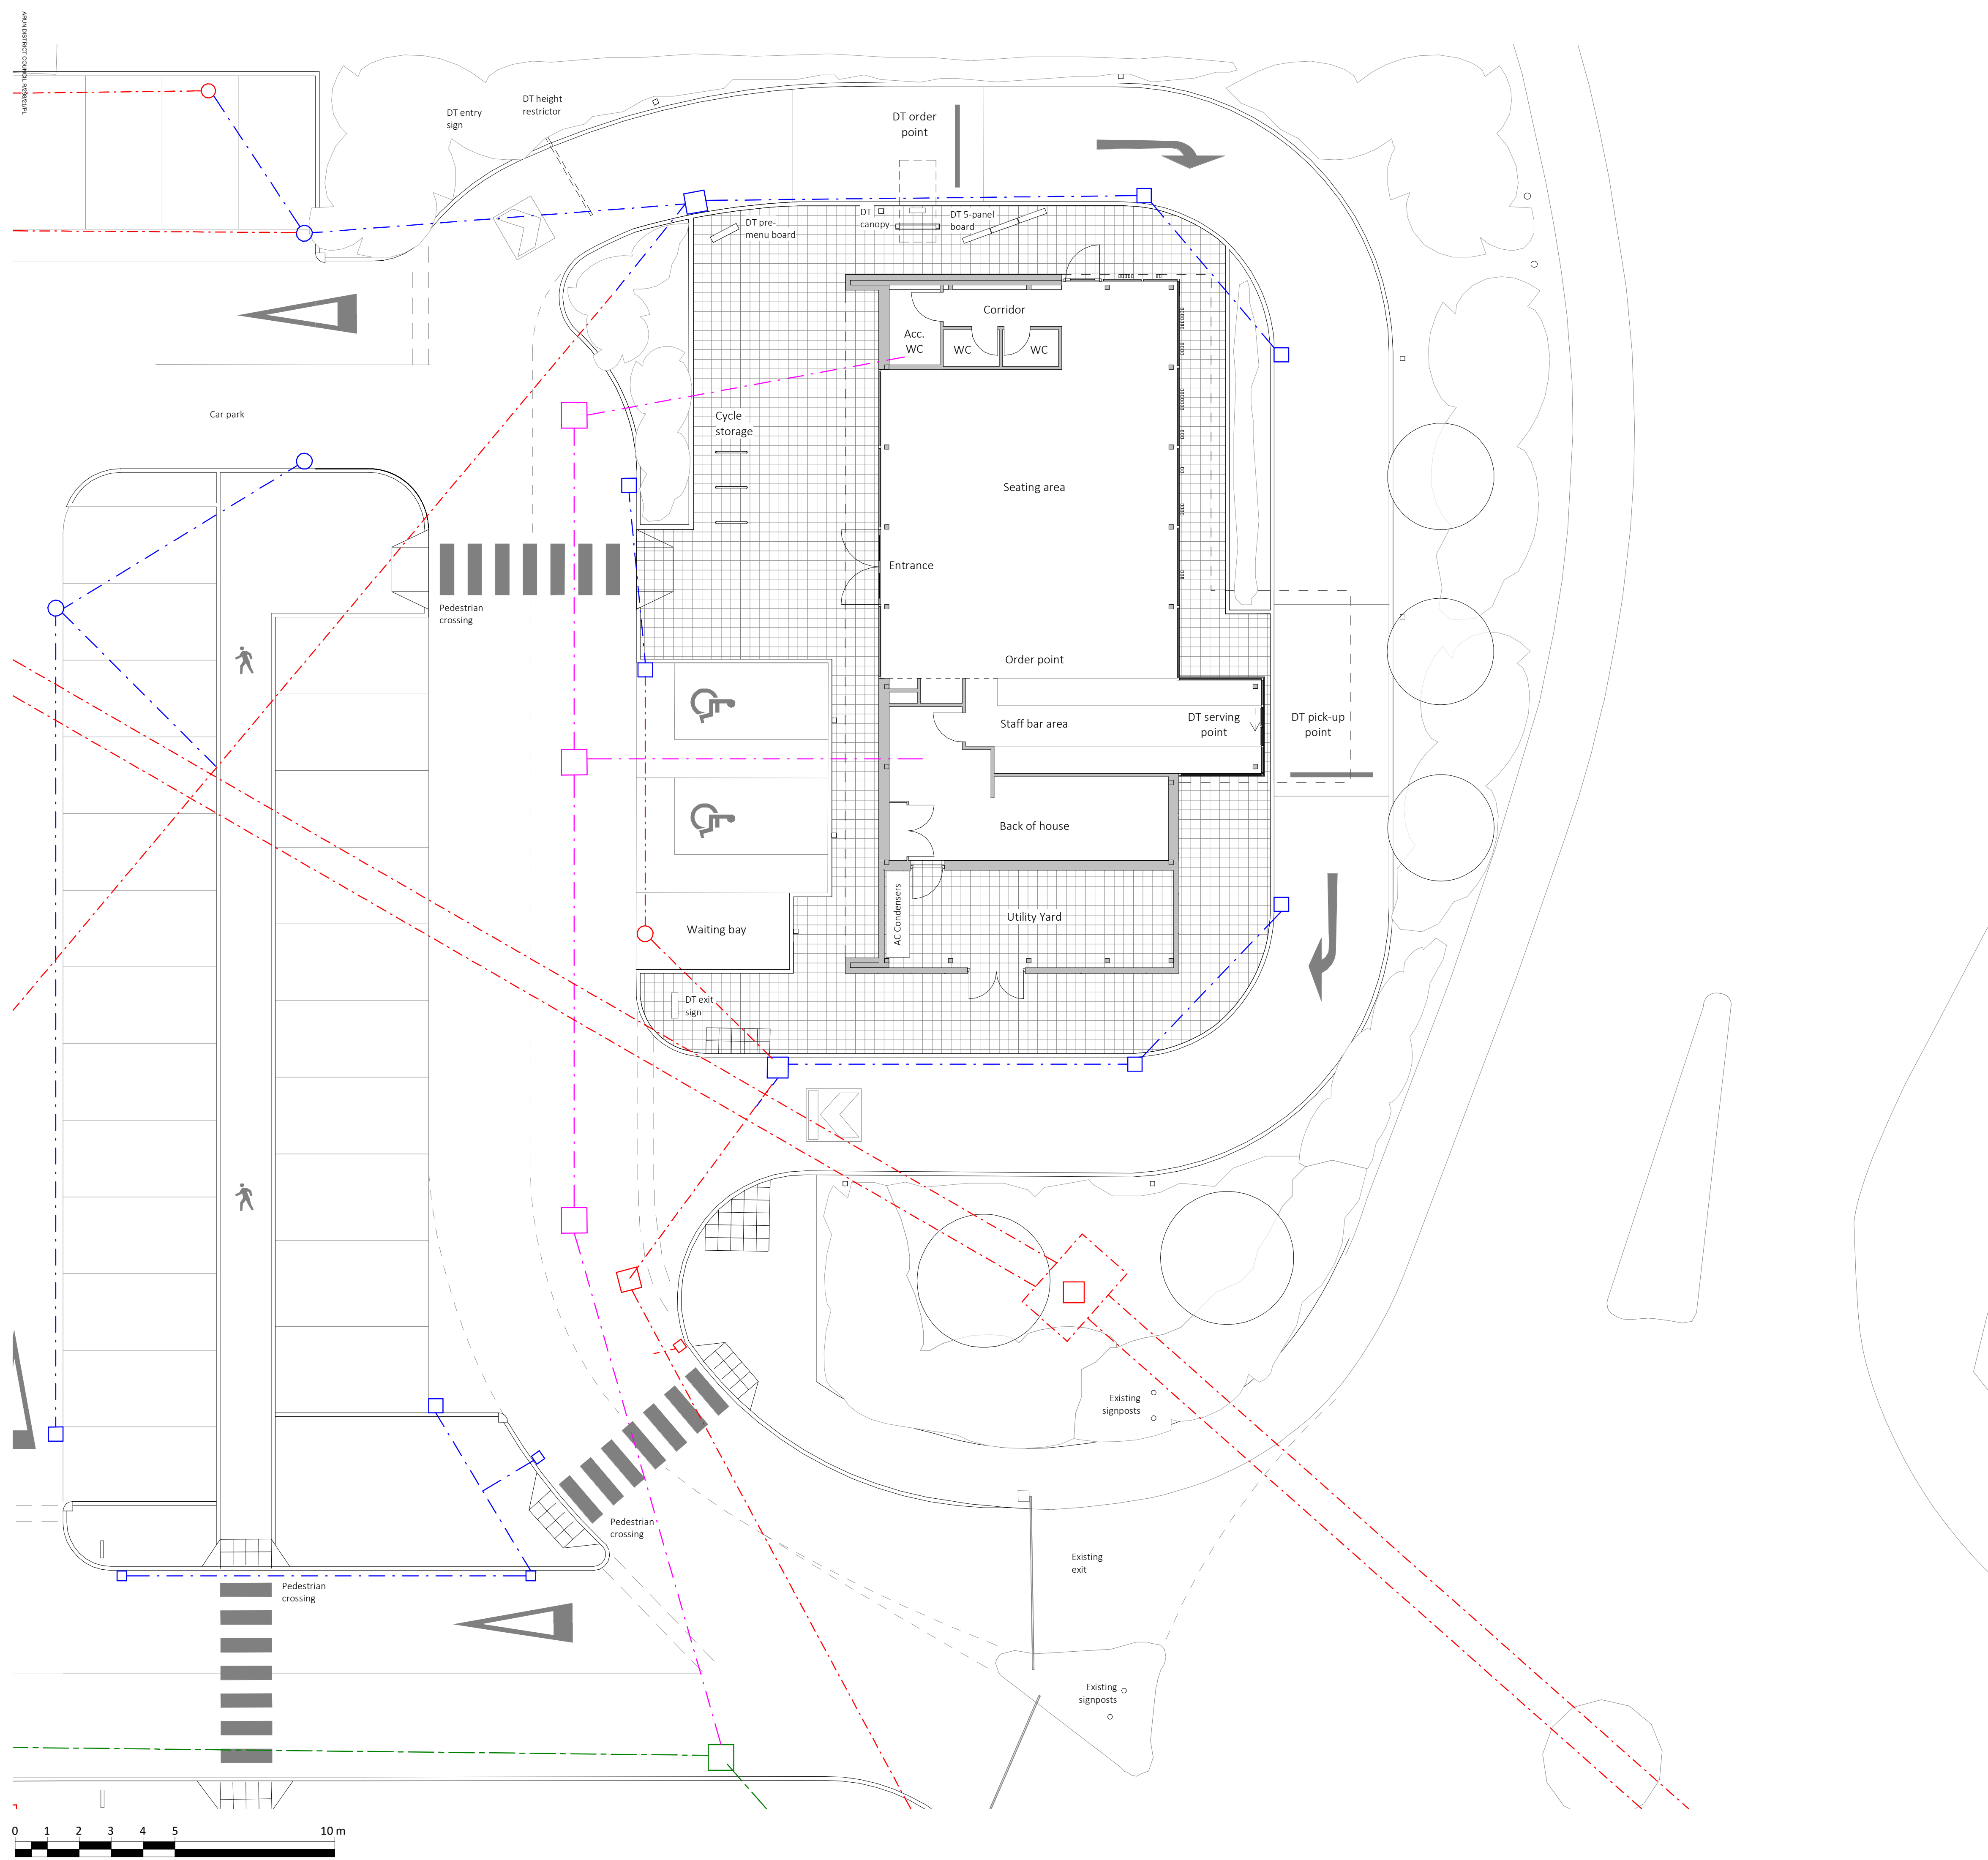


- Key**
- Existing retained rainwater drainage
 - Proposed rainwater drainage additions
 - Existing retained foul drainage
 - Proposed retained foul drainage additions
- Levels, falls and inverts to be coordinated with existing drainage system
 - Outlet design and falls to roadways to be developed by Civil Engineer
 - Drawing must be printed in colour
- Note**
- Landscaping/planting is indicative; please refer to Landscape Architect's information for further details.

Starbucks, Rustington Retail Park

Drawing title		Amendments					
Proposed Site Drainage Strategy		Amended site layout					
Drawing No.		Revision					
3713-SRA-XX-XX-D-A-PL-095		P2					
Project No	Originator	Funct.	Spatial	Form	Dis.	System	Number
FB	AB	-	-	-	-	-	-
Drawn by	Checked by	Approved by	A1 Scale	Date	Reason for Issue		
FB	AB	-	1 : 100	17/12/2021 10:56:50	Planning		

SRA | ARCHITECTS

Station House, Ashley Avenue Bath BA1 3DS | 01225 827444 | www.sra-architects.co.uk © (UK 2021) SRA Architects LLP.

Notes

SRA ARCHITECTS LLP accepts no liability for use of this drawing by parties other than the party for whom it was prepared, or for purposes other than those for which it was prepared.

When the above drawing is issued in DWG format it is an uncontrolled version issued to enable the recipient to prepare their own documents/ models/drawings for which they are solely responsible. It is based on background information current at the time of issue. SRA ARCHITECTS LLP accepts no liability for any such alterations or additions to or discrepancies arising out of changes to such background information which occur to that information after it is issued by SRA ARCHITECTS LLP.

Responsibility is not accepted for errors made by others in scaling from this drawing.