
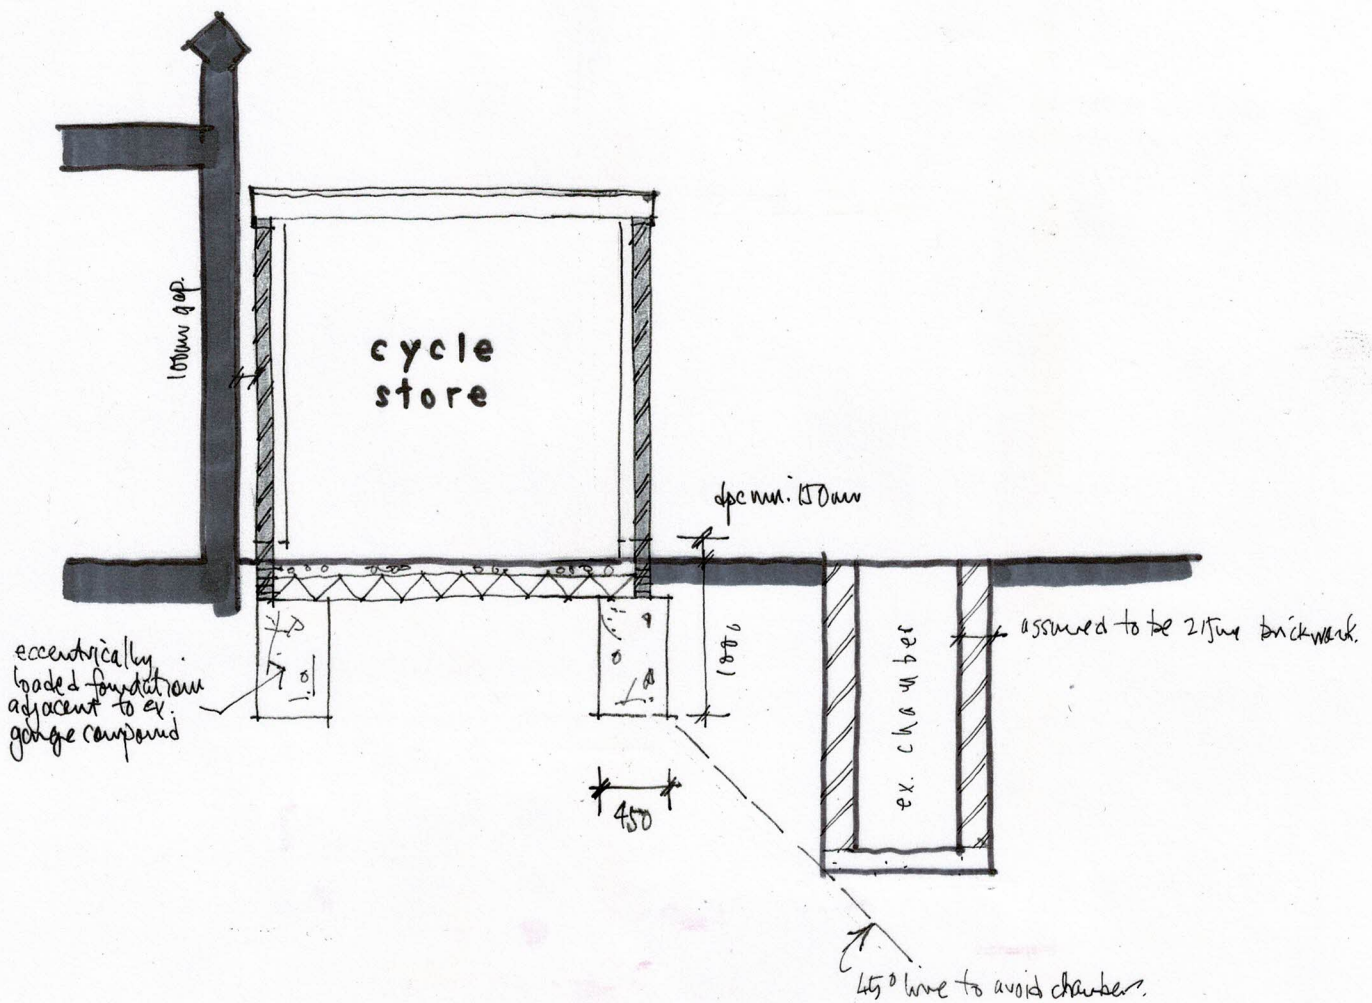


SECTION A-A 1:50 @ A4

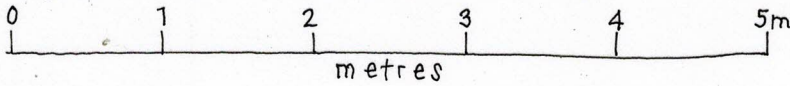

LAND TO SOUTH OF GARAGES, SUTHERLAND CLOSE,
 RUSTINGTON

Proposals 03

Dec 2021