


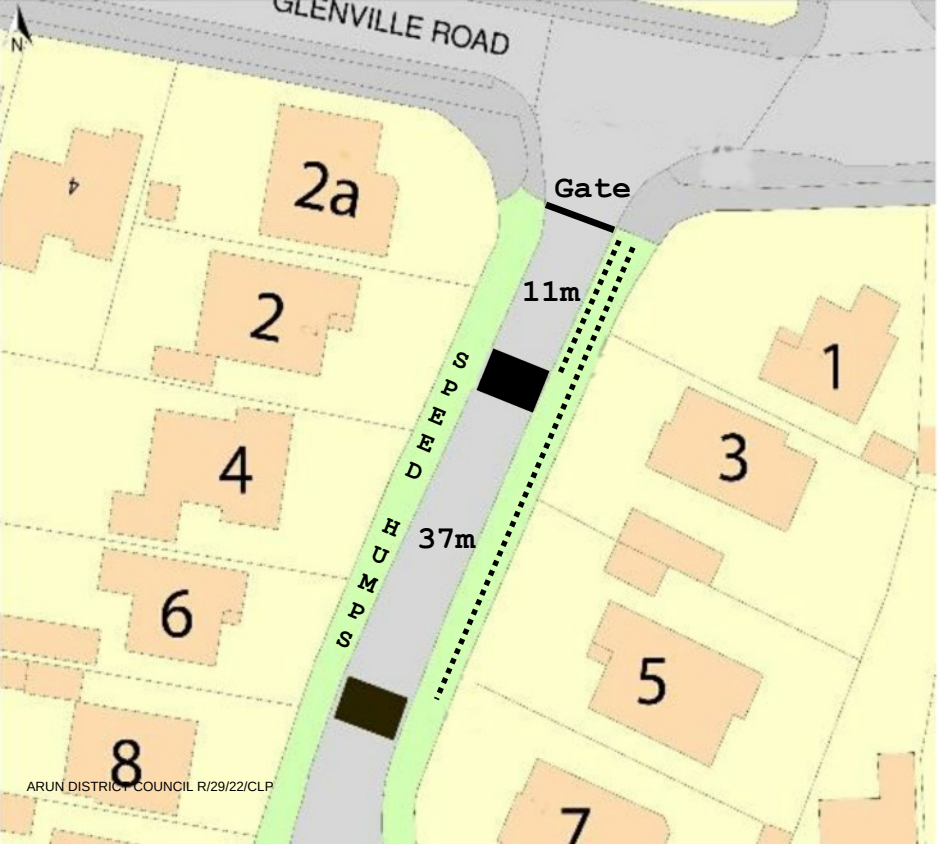

GLENVILLE ROAD

Gate

2a

2

4

6

8

DITCH

11m

37m

1

3

5

7