



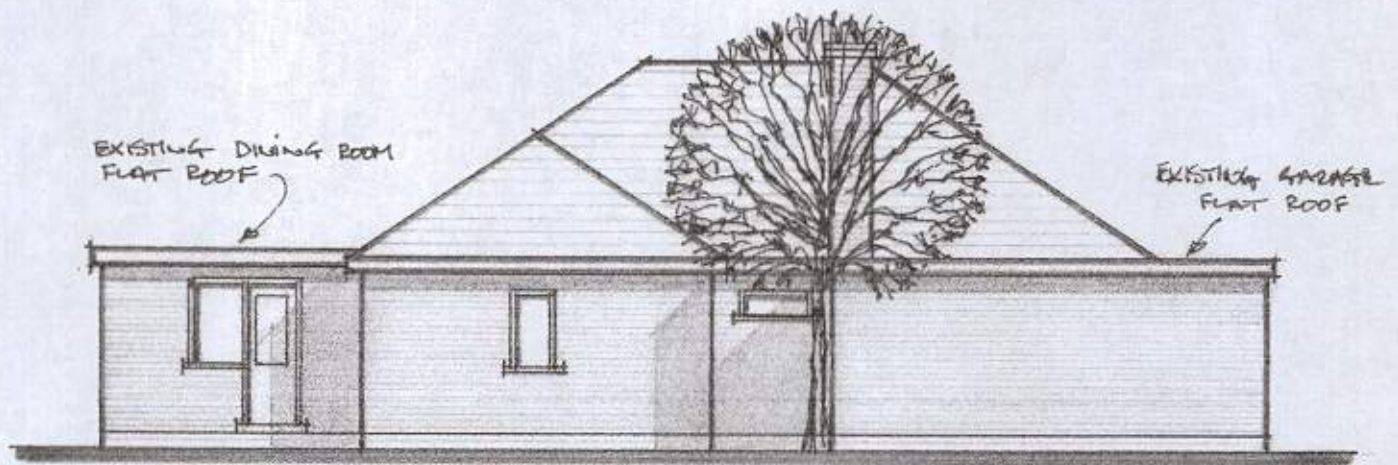

EXISTING (WEST) SIDE ELEVATION

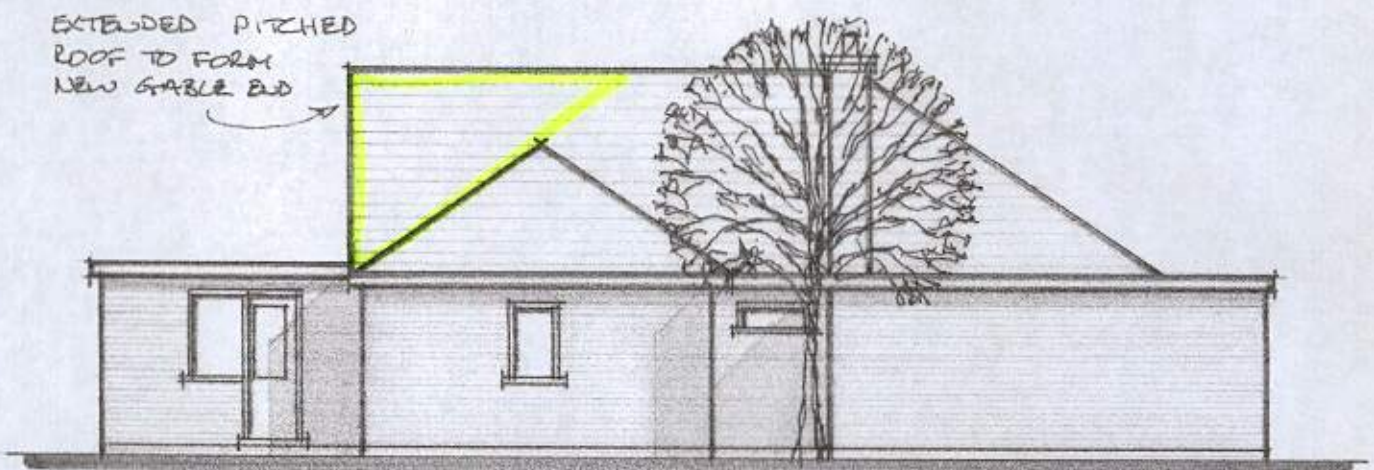

PROPOSED (WEST) SIDE ELEVATION

PROPOSED REAR ROOF ALTERATIONS
TO FORM A GABLE END AND ATTIC ROOM AT:
1 MERTON AVENUE,
RUSTINGTON, WEST SUSSEX.

Ref:
R/2/14.