

Preliminary - For Client Approval

NOTE:
This drawing is to be read in conjunction with the Construction Notes and Structural Engineer's details.
The Contractor is responsible for all setting out and must check levels and dimensions on site before ordering materials or commencing work.
Refer to written dimensions only. Do not scale from drawings, except for the purposes of Planning assessment.
The Architect is to be immediately notified of any omissions or discrepancies.
Building work should not commence until all statutory approvals have been granted, i.e. Planning, Building Control, etc.
If a public sewer is discovered, consent to 'Build-over/Close-to' may be required from the Water Authority.

PARTY WALLS:
Work to Party Walls (including insertion of flashings, beam bearings, etc) are subject to Party Wall agreements with neighbours and are to be arranged by the Client in accordance with the Party Wall Act (i.e. Providing two months written notice).

- SERVICES LEGEND:**
- TELEVISION POINT
 - TELEPHONE POINT
 - 13 AMP DOUBLE SWITCHED SOCKET OUTLET
 - CEILING LIGHT - PENDANT FITTING
 - ONE WAY LIGHT SWITCH
 - TWO WAY LIGHT SWITCH
 - NEON INDICATOR SWITCH FOR LOFT LIGHT
 - ENERGY EFFICIENT RECESSED DOWNLIGHTER
 - MAINS INTER-LINKED SMOKE DETECTOR
 - MAINS INTER-LINKED HEAT DETECTOR
 - SPRINKLER HEAD (FLUSH TYPE)
 - NEW RADIATOR (INDICATIVE SIZE)
 - SHAVING POINT
 - FUSED SPUR FOR TOWEL RAIL
 - SINGLE SWITCH FUSED SPUR BELOW WORKTOP
 - CONSUMER UNIT
 - CAT 5 / CAT 6 DATA CABLE SOCKET
 - COOKER SWITCH
 - MECHANICAL EXTRACT FAN COOKER HOOD
 - UV ELECTRIC HEATER
 - MECHANICAL EXTRACT FAN
 - Below Ground Drainage - Surface Water
 - Below Ground Drainage - Foul
 - Discharge pipes
 - Existing structure
 - Proposed structure
 - Removed structure
 - Section line

B	03/01/2019	Planning Amendments	DLS
A	14/12/2018	Client Amendments	DLS


These drawings and designs are the property of Shear Architectural Design Ltd and must not be copied, retained, or used without prior written consent. © Copyright



2 Saffron Close
Shoreham-By-Sea
West Sussex
BN43 6JF
07881 656512
info@sheararchitecturaldesign.co.uk

PROJECT:
8 Dawtrey Close
Rustington
BN16 3SD

DRAWING TITLE:
Front porch with WC

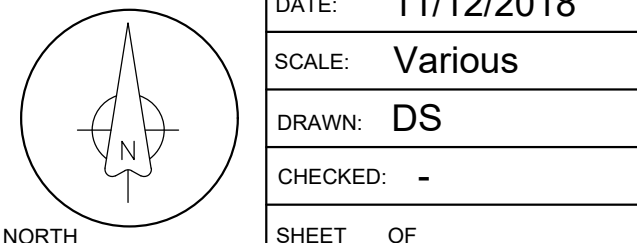

18/62	SK1	B
PROJECT NUMBER:	DRAWING NUMBER:	REVISION:

