




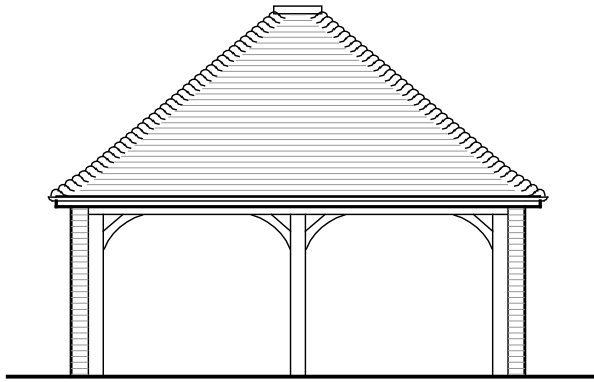


South Elevation

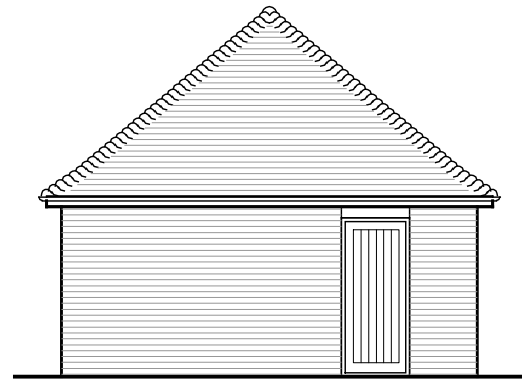


East Elevation

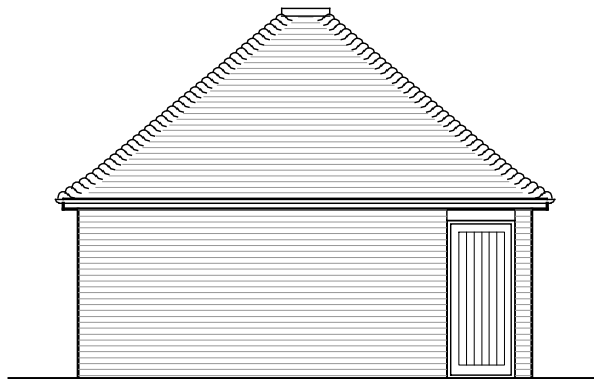


North Elevation

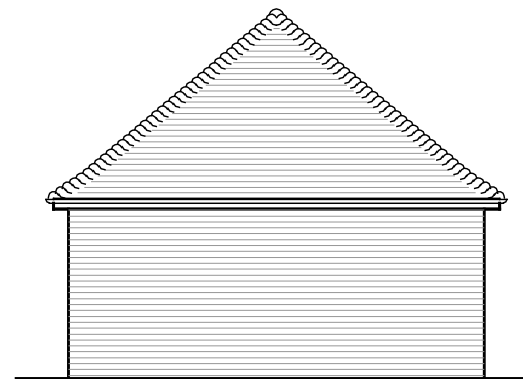

West Elevation

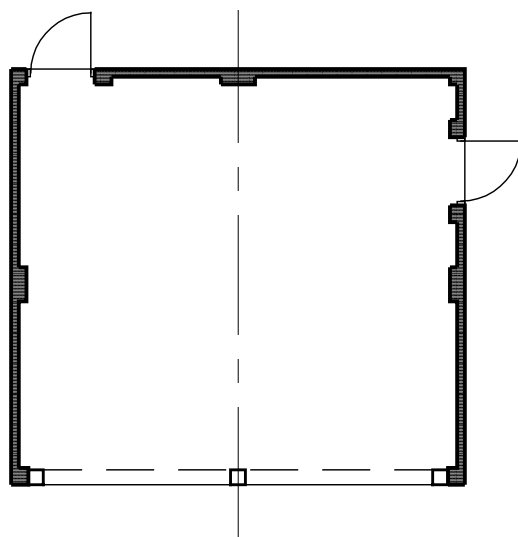

Floor Plan

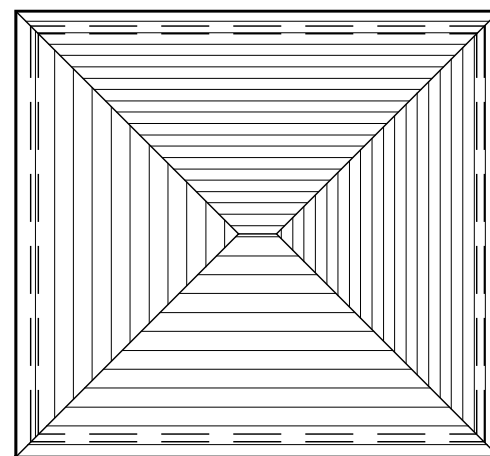

Roof Plan

External Materials

Roof

Roof to be clad with clay plain tiles with bonnet tiles to hips.

Walls

Walls to be constructed with buff/ brown multi stock bricks to match house

Doors

Doors to be painted timber or UPVC

Garry Mount MCIAT
Chartered Architectural Technologist

**4A Elm Grove South
Barnham
West Sussex
PO22 0EL**

**Tel: 01243 850614
email : garrymount@gmail.com**

REVISION

PROJECT

Proposed development on site adjacent to
Tiled Barn, Station Road, East Preston

SUBJECT

Proposed Car Port - Plans and Elevations

SCALE

1:100 @ A3

DATE

Nov 2014

DRAWING No

2014 / 32 / 04

DRAWN

CHECKED