



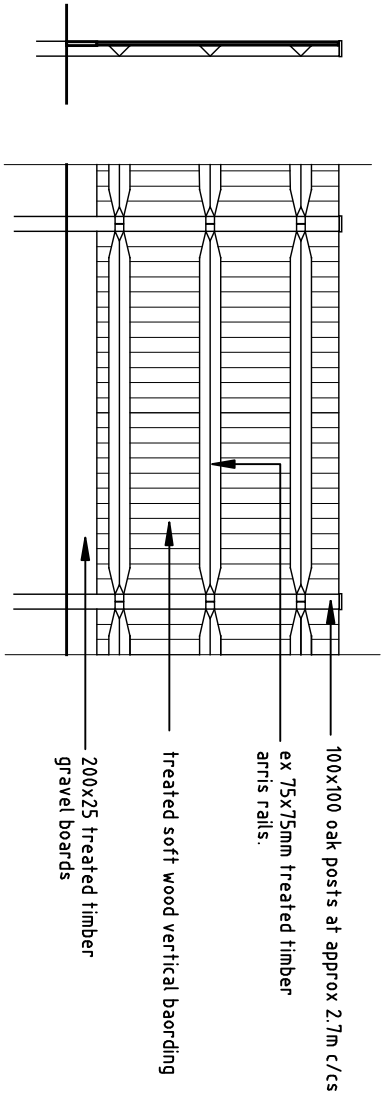


Detail of close boarded fence 1:50

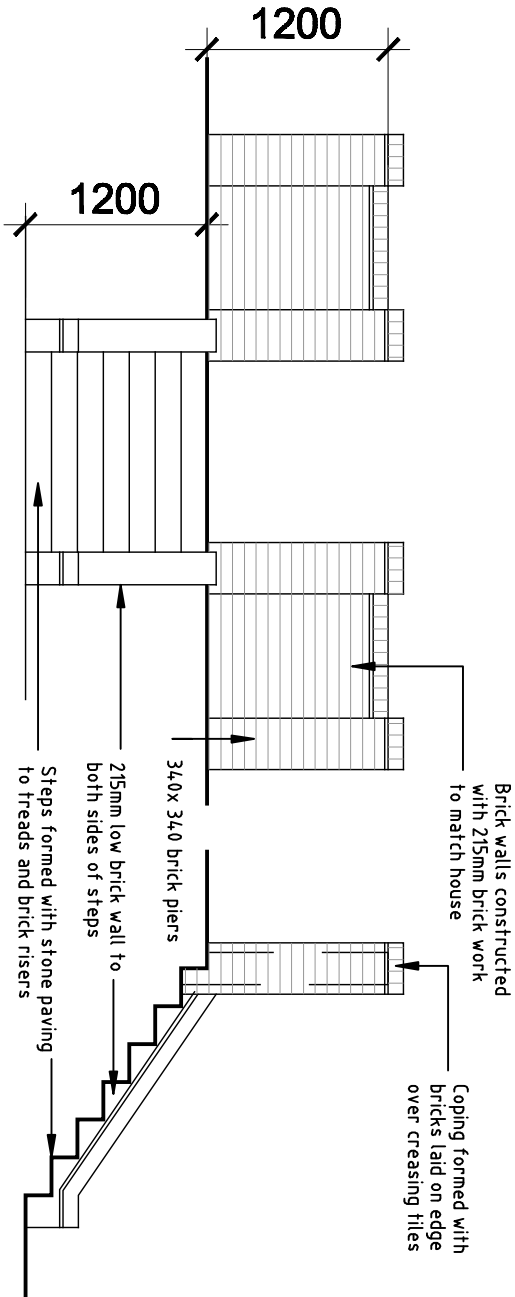


Elevation


Section

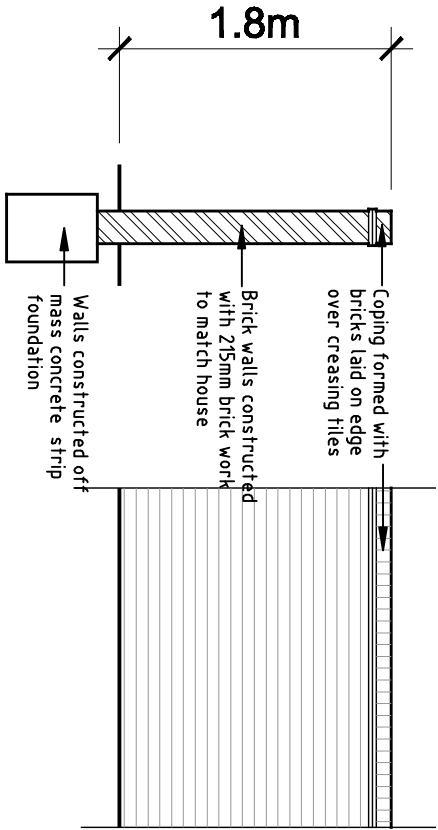

Detail of 1.8m high brick wall

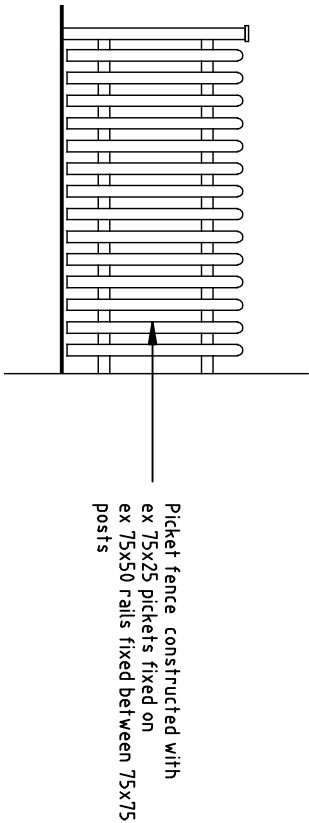

Detail of 1.2m high picket fence

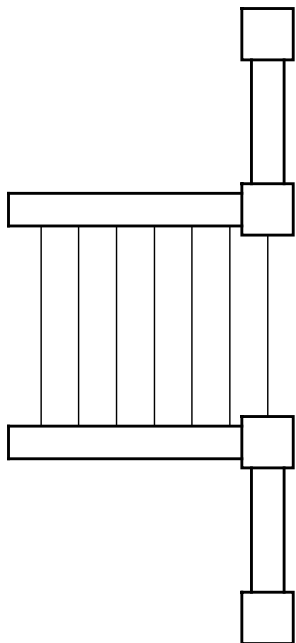

Plan

Detail of external steps

Garry Mount MCIAT
Chartered Architectural Technologist

4A Elm Grove South
Barnham
West Sussex
PO22 0EL

Tel: 01243 850614
email : garrymount@gmail.com

REVISION		
PROJECT	Proposed development on site adjacent to Tiled Barn, Station Road, East Preston	
SUBJECT	Details of external walls, fences and steps	
SCALE	DATE	DRAWING No
1:50	Jan 2015	2014 / 32 / 05
DRAWN	CHECKED	Rev