

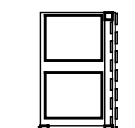
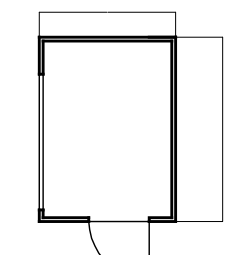
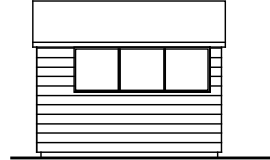
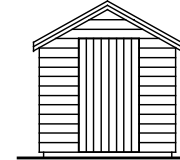


Double sided palisade fence formed with 125x25 pales fixed on 100x35mm rails fixed between 100x100 posts. All in treated timber

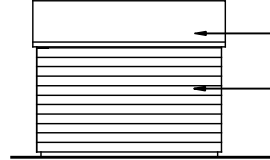

2 No 240 lt wheeled bins

Plan
Bin store 1:100

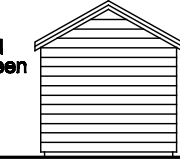

Plan
Garden Sheds 1:100

Rev B Wall adjacent to access amended to a height of 800mm
Rev A Dimension from building to site boundary added

Feb 2015
Dec 2014

REVISION			
PROJECT			
Proposed development on site adjacent to Tiled Barn, Station Road, East Preston			
SUBJECT			
Proposed Site Plan and Location Plan			
SCALE	DATE	DRAWING No	
DRAWN	CHECKED	2014 / 32 / 01	
		Rev B	

Garry Mount MCIAT
Chartered Architectural Technologist

**4A Elm Grove South
Barnham
West Sussex
PO22 0EL**

Tel: 01243 850614
email : garrymount@gmail.com