
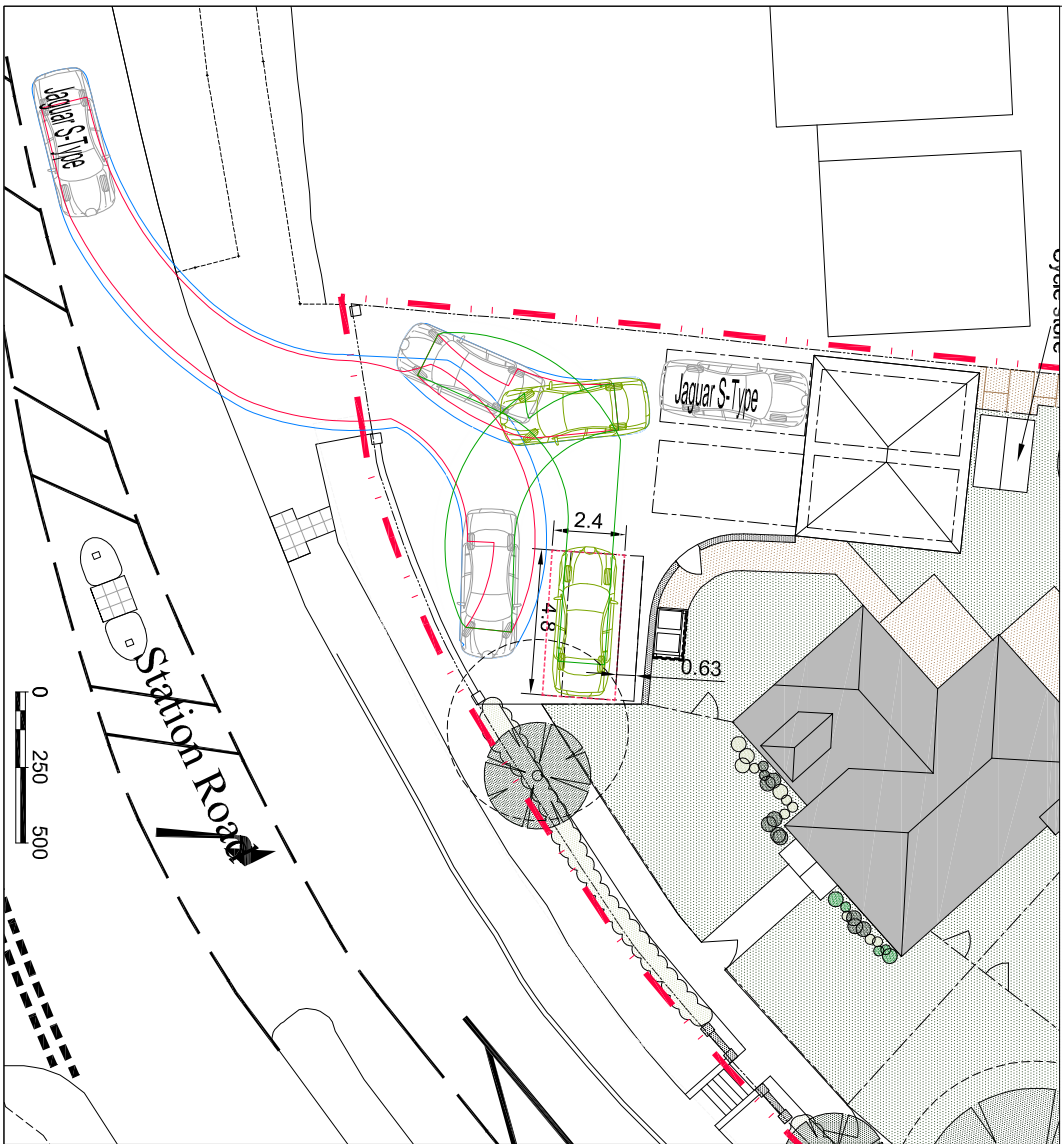
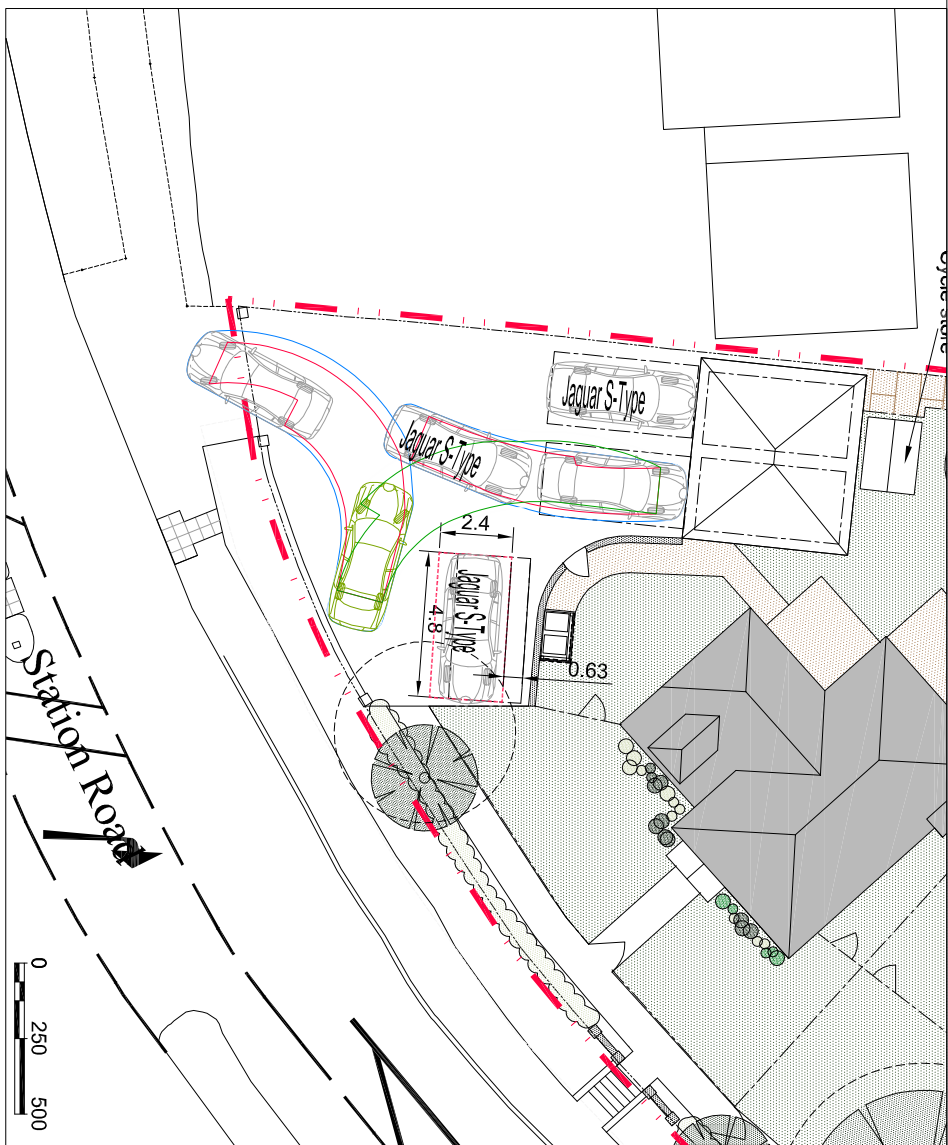
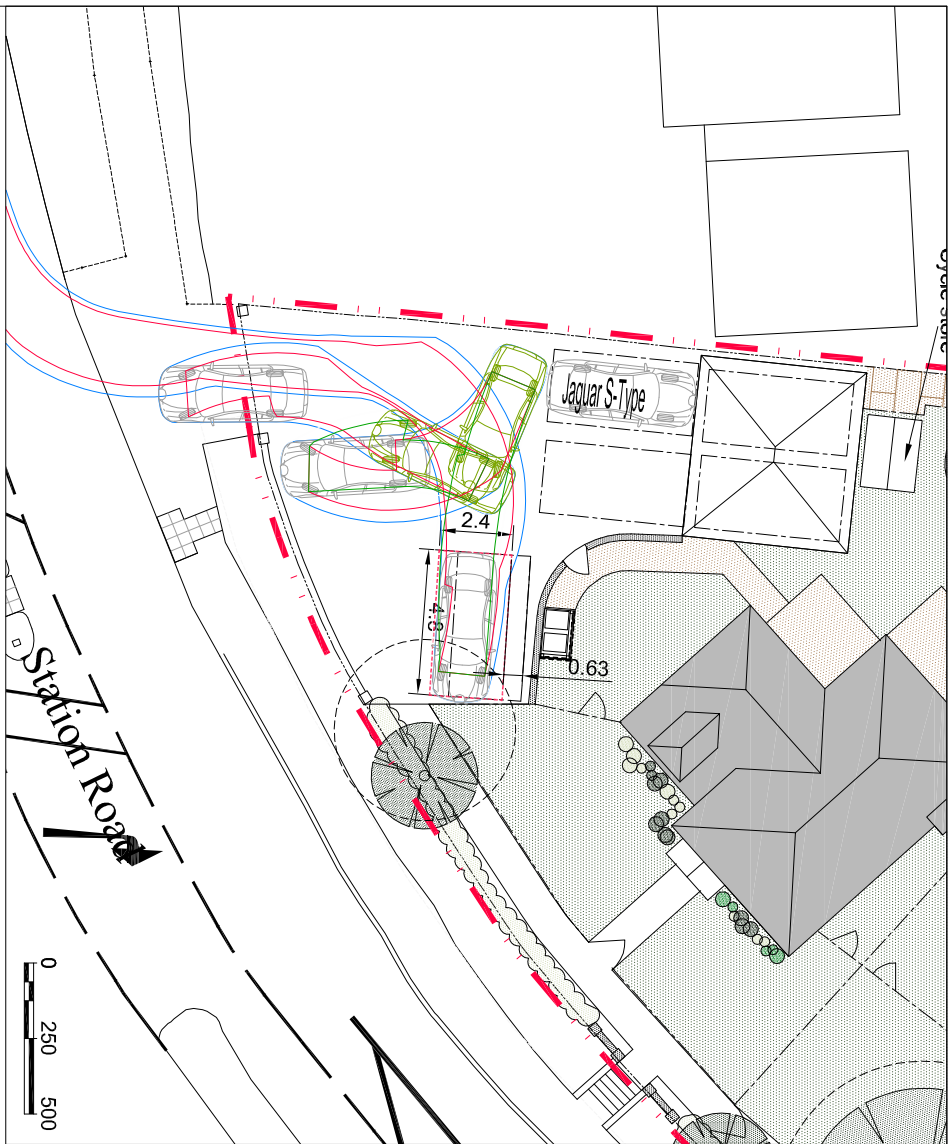
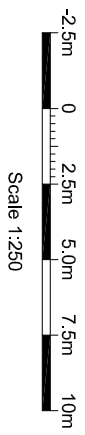


Overall Length	4.939m
Overall Width	1.878m
Overall Body Height	1.474m
Min Body Ground Clearance	0.259m
Max Track Width	1.544m
Lock to Lock Time	4.00s
Keib to Keib Turning Radius	6.000m

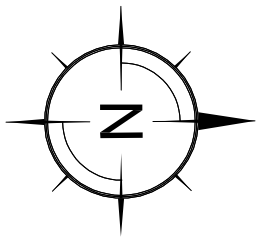

REV	DATE	INT	DESCRIPTION	CHK
A	13.02.15	TZ	Refuge Island updated	GW

Issue Status

PRELIMINARY

the
civil
engineering
practice

CLUB/IN	
Globe Estates (Southern) Ltd	
PROJECT	
Land of The South of The Tiled Barn Station Road, Rustington	
TITLE	
Proposed Site Layout Parking Spaces Tracking	
DRAWN	DATE
T Zajac	Feb 2015
ENGINEER	CHECKED
G Walter	GW
TOLER	
1:250 @ A3	