


Vinyl Garden Shed


OWNER'S MANUAL /
Instructions for Assembly '8 Ft DuraMate'
Size 8 Ft x 6 Ft / 2.4 m x 1.6 m (Approx.)

Ver: 4.0

Patent #416.091

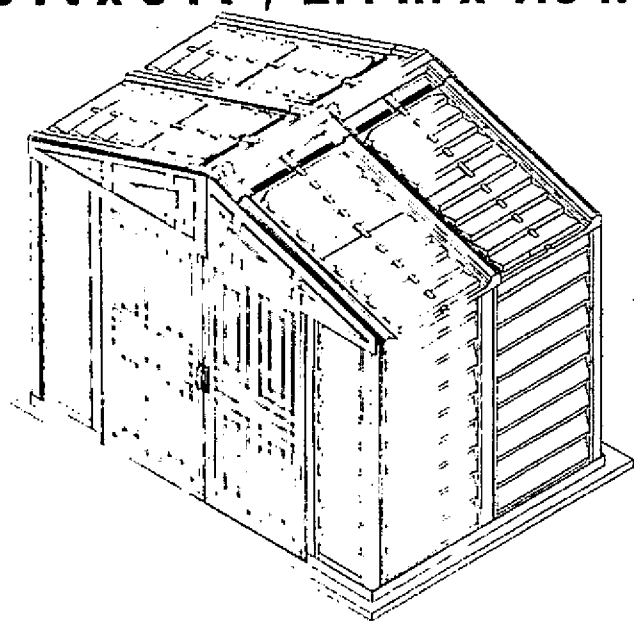

**Customer
Service Hotline**

 

Your Total Solution To Maintenance Free Storage Sheds.

- All Weather Durable PVC
- Won't Dent, Rust, Rot or Mildew
- Tall Walk In Shed
- Never Needs Painting
- 61 inch Wide Double Doors
- Easy Assembly
- High Wind Tested
- Snow Load Tested 20lbs/sq. foot
- Pad Lock Ready (Lock not included)
- Wooden or Cement Foundation Needed

Requires two people and takes about
3-4 hours for installation.

Available Kits

- Foundation Kit Available
- Modular 2.5 Ft Extension Kits Available
- 8 Ft x 6 Ft Window Kits Available

Call us for any missing or damaged parts.
Do not return to the store.

Building Dimensions :											
Approximate Size	Storage		Exterior Dimension				Interior Dimension		Door Opening		
	Area	Volume	Base Dimension		Roof Edge to Edge		Wall to Wall				
8 Ft x 6 Ft	39 Sq. Ft	206 1/2 Cu.Ft	Width	94 1/4	239.4	94 3/8	239.7	92 1/4	234.3	60 5/8	154
2.4 m x 1.6 m	3.6 Sq.m.	5.8 Cu.m.	Depth	63 1/8	160.3	64	162.5	61 1/8	155.2		
			Height			73	185.4	63 3/8	161	61 3/4	156.8