


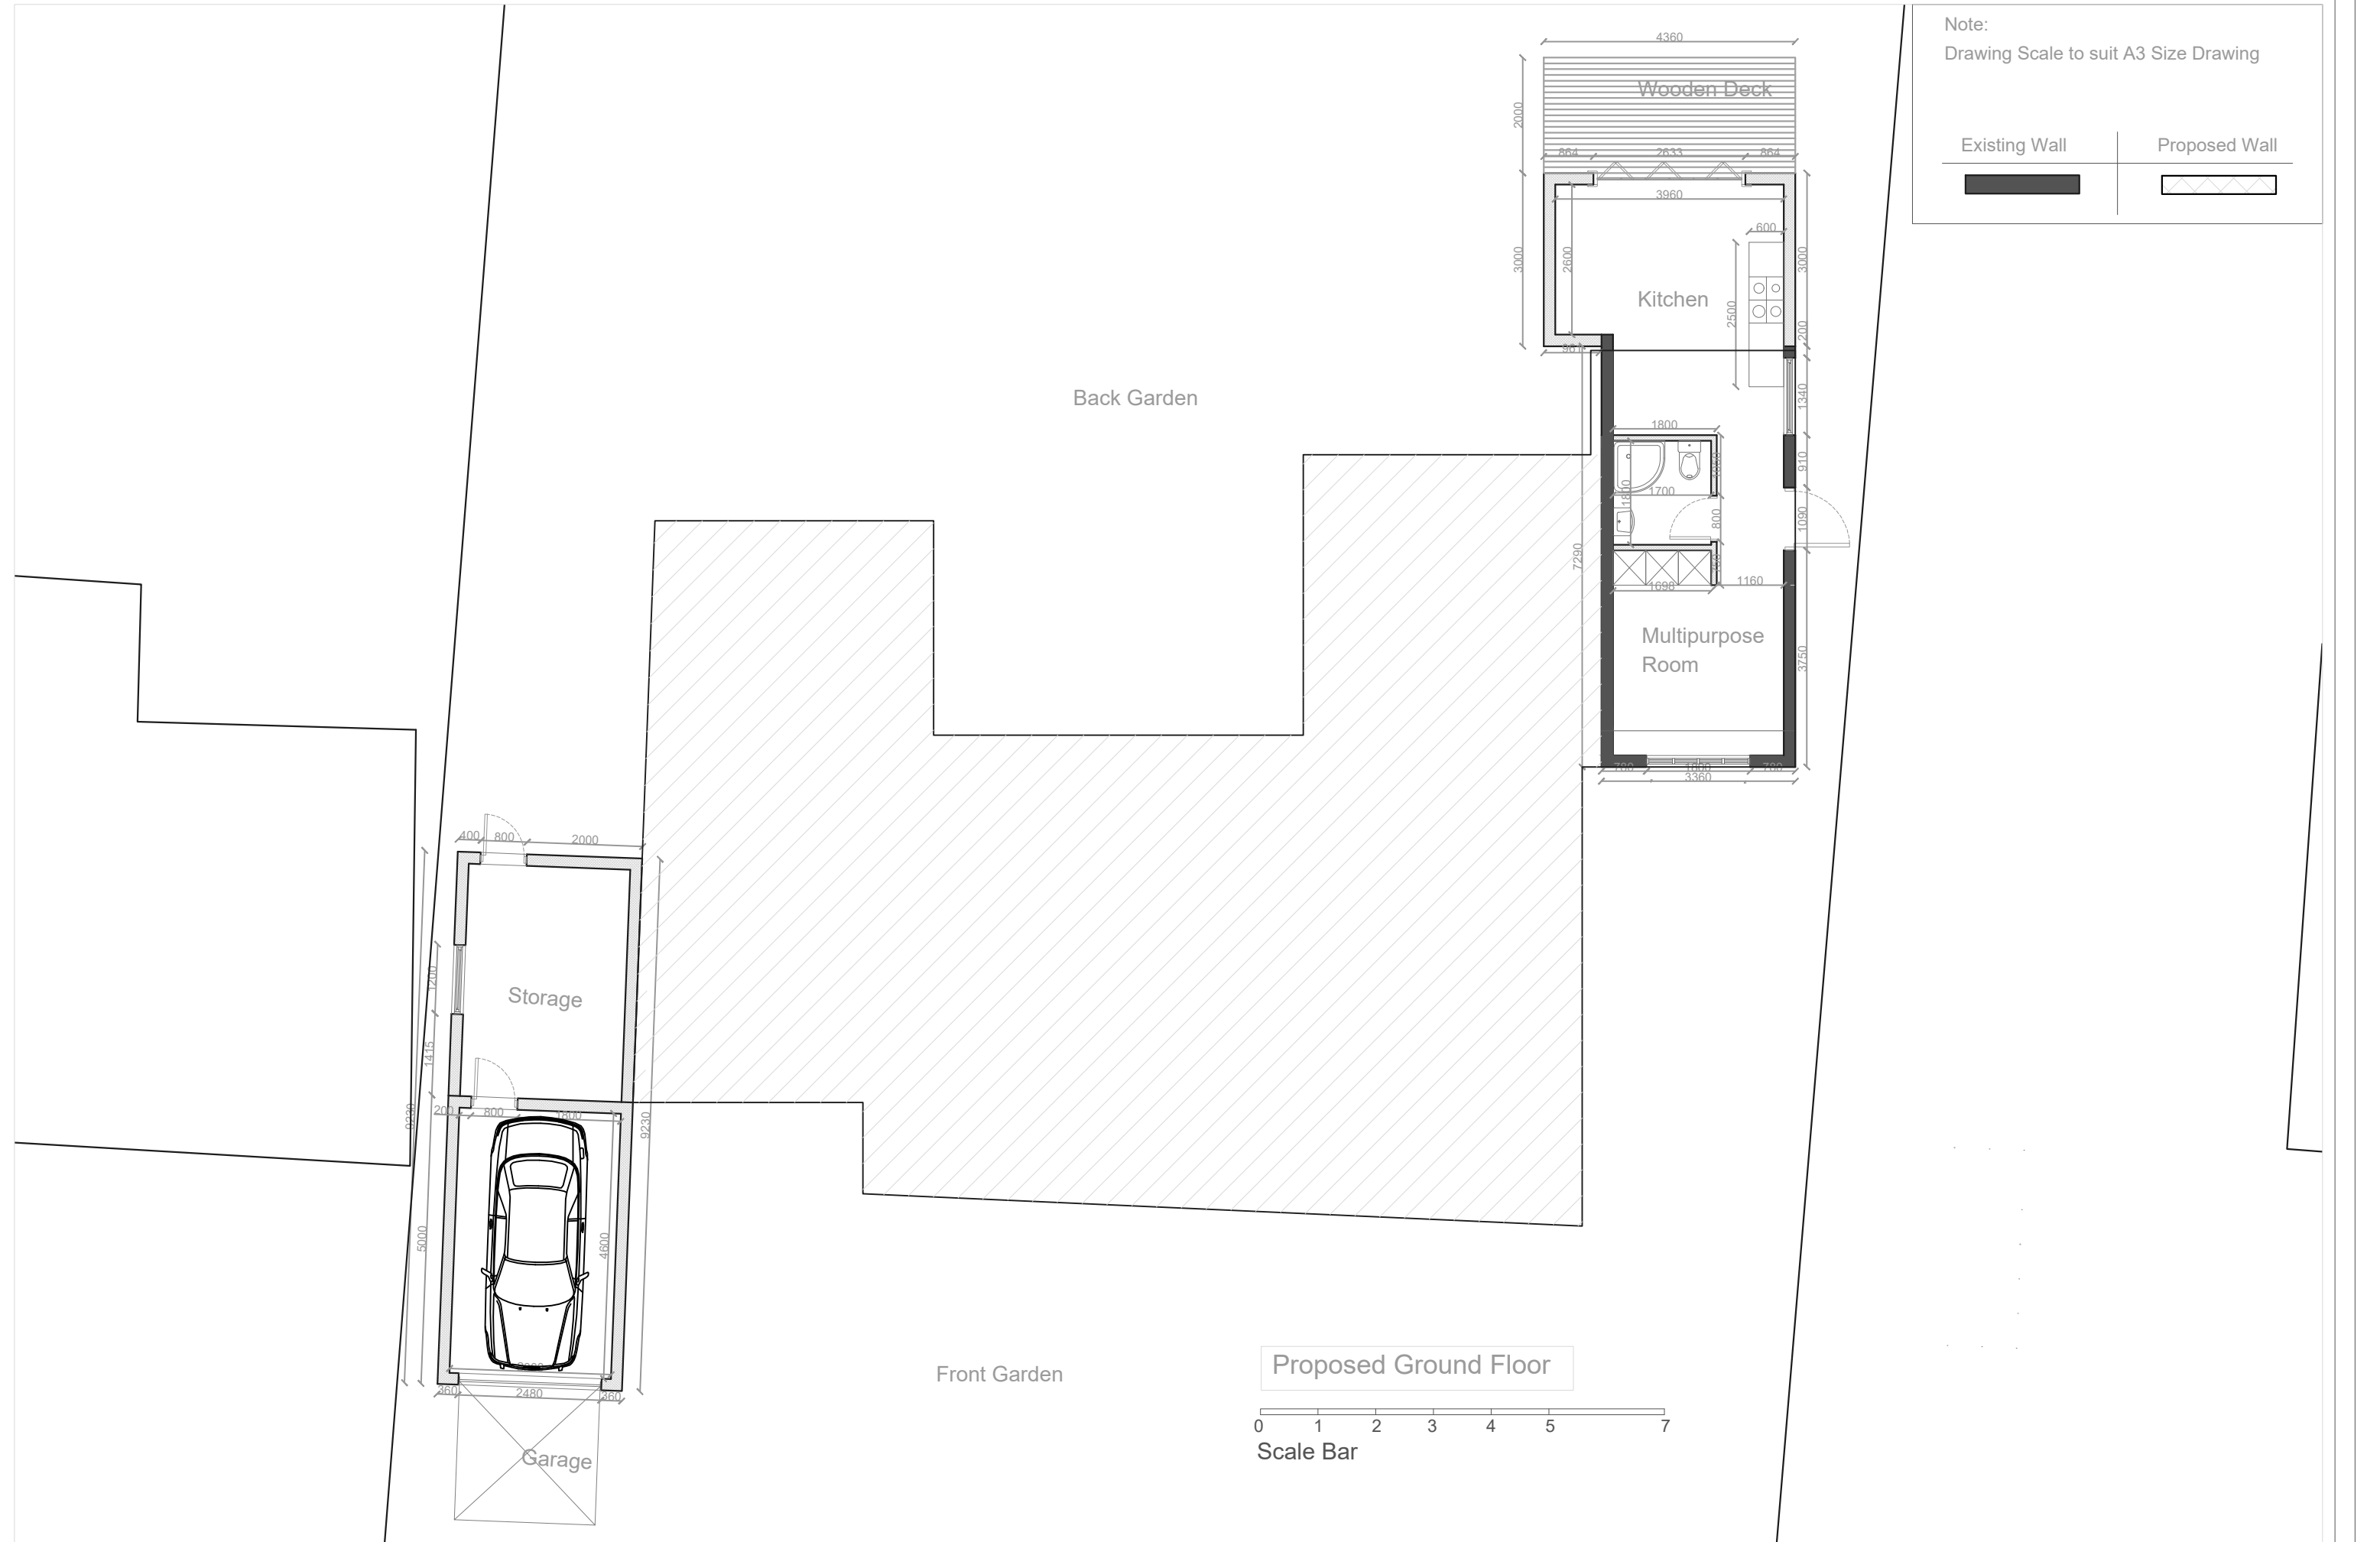

Note:
Drawing Scale to suit A3 Size Drawing

Existing Wall	Proposed Wall